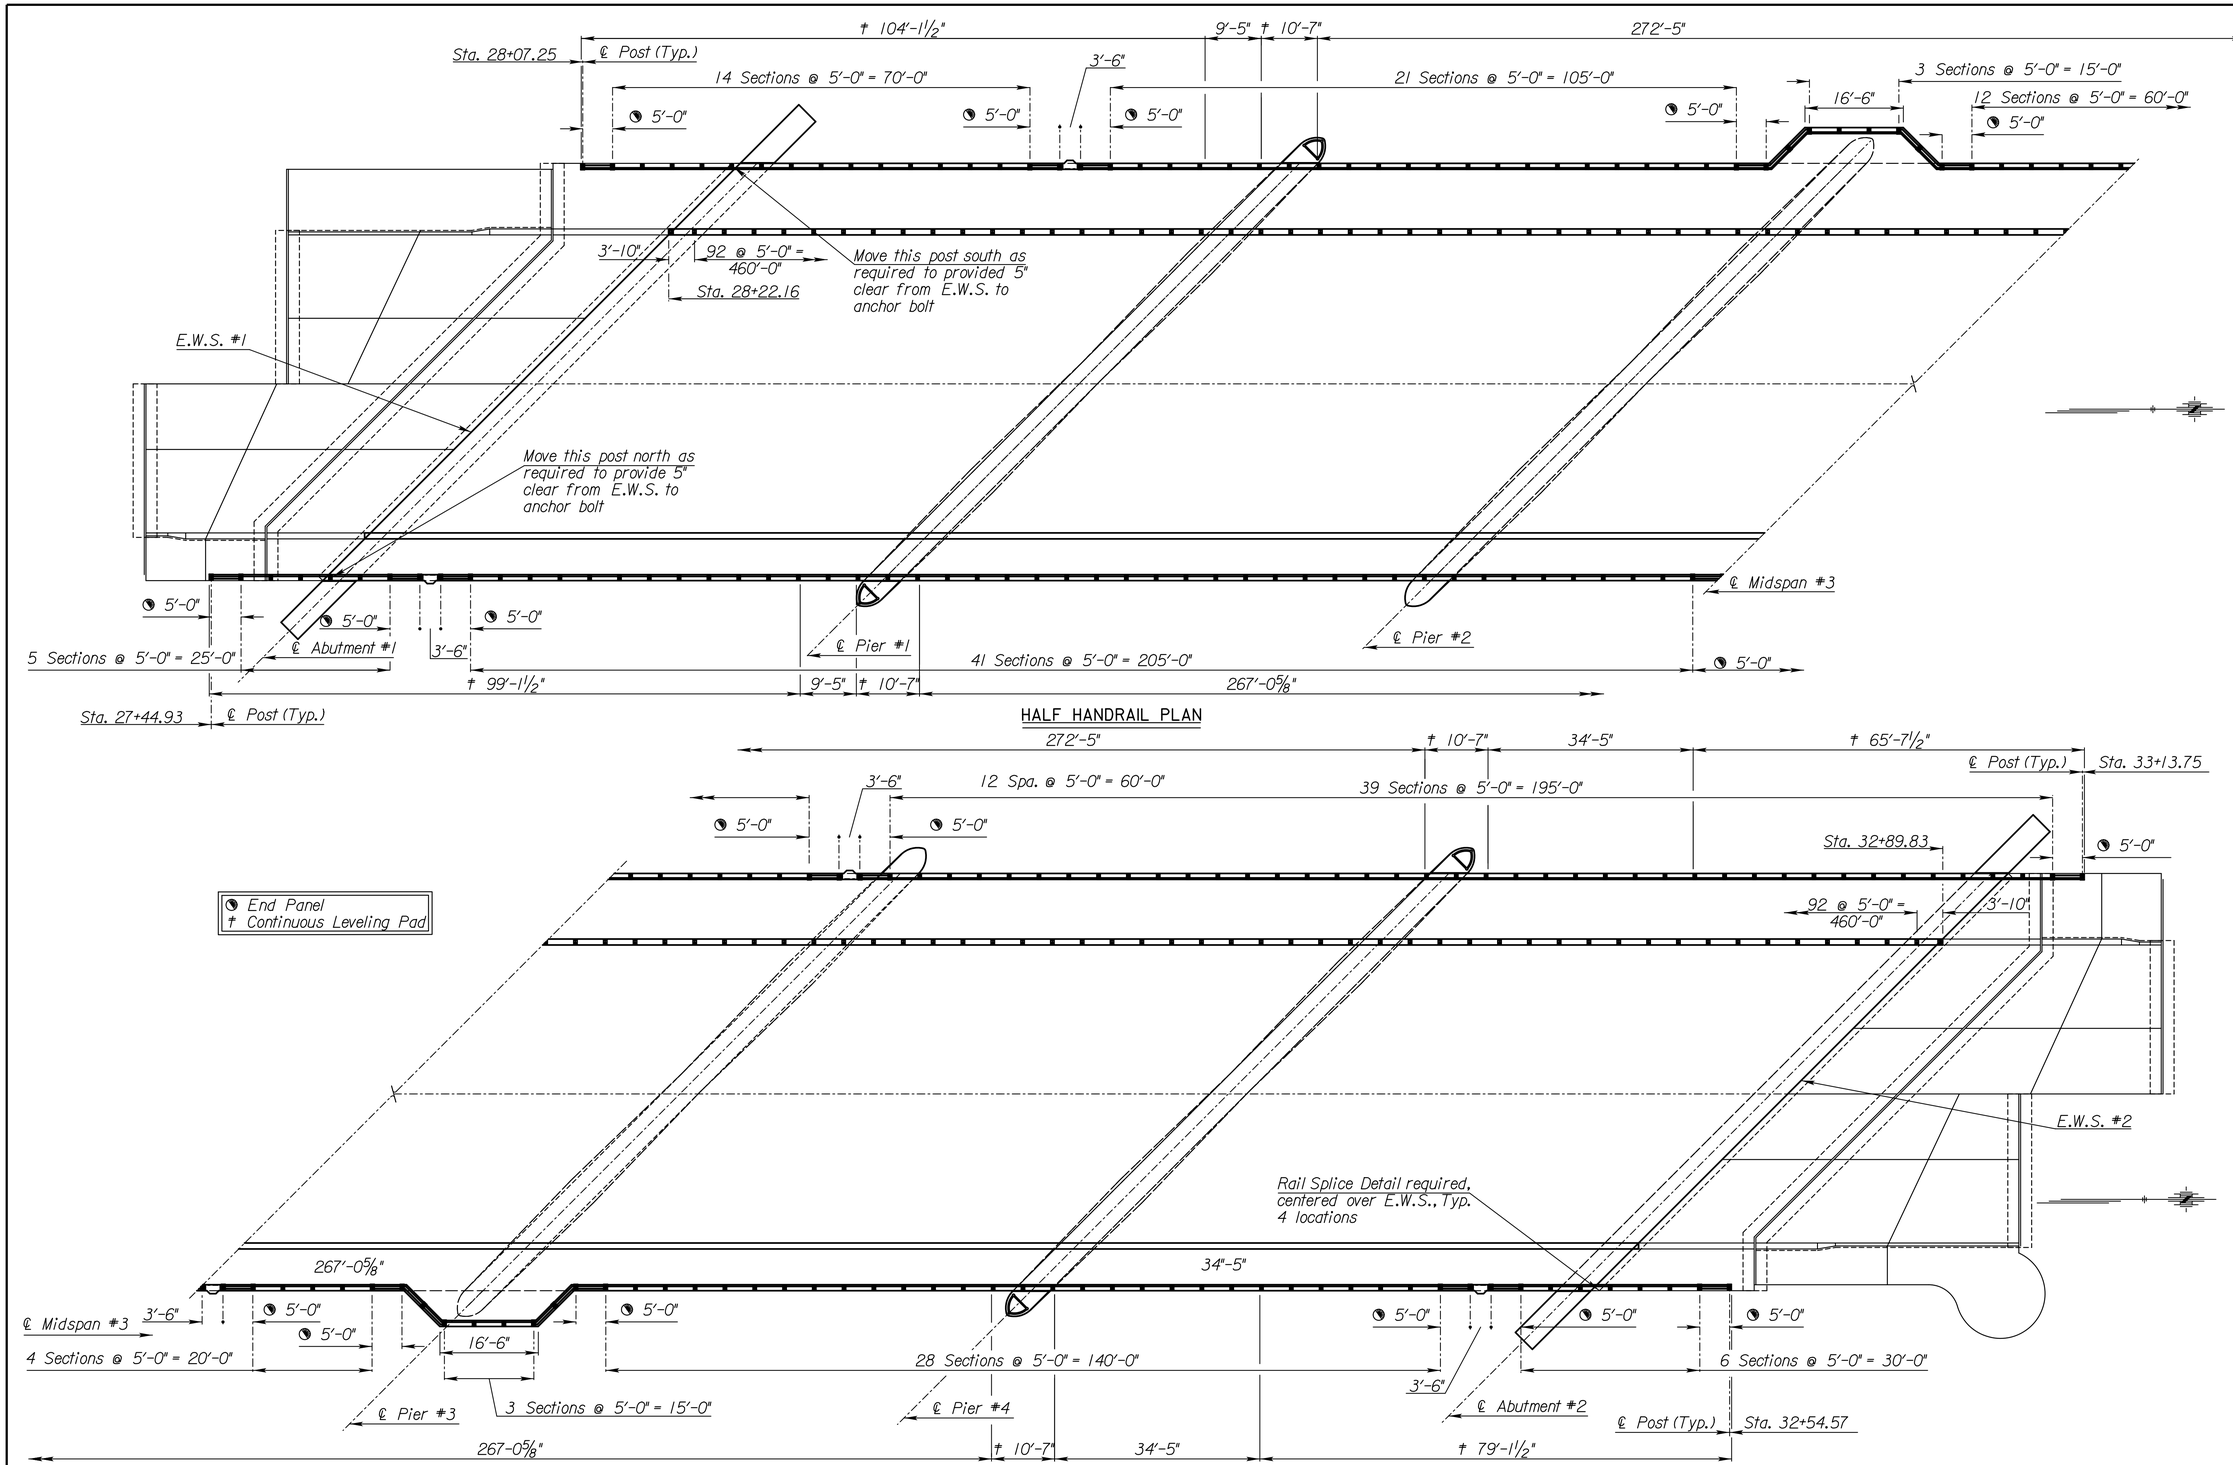

IF THIS DRAWING IS LESS THAN 22" X 36" IT IS A REDUCED SIZE DRAWING

PREPARED BY
BG CONSULTANTS GROUP, INC.
727 NORTH WACO
SUITE 260
WICHITA, KANSAS 67203
PHONE: 316-352-9333

CONSULTANTS:

AMIDON AVE. BRIDGE
AT ARKANSAS RIVER

WICHITA, KANSAS

CITY OF WICHITA

REVISIONS:

MARK	DATE	DESCRIPTION

PROJ NO: E1010-4025062
SCALE:
DATE: 07/08/2022
DESIGNED BY: JBM
DRAWN BY: JBM
CHECKED BY: WBS

SHEET TITLE:

HANDRAIL PLAN

SHEET NO.
57
SHEET 57 OF 128

bdrawn $DATE$ - $TIME$ - $FILE$