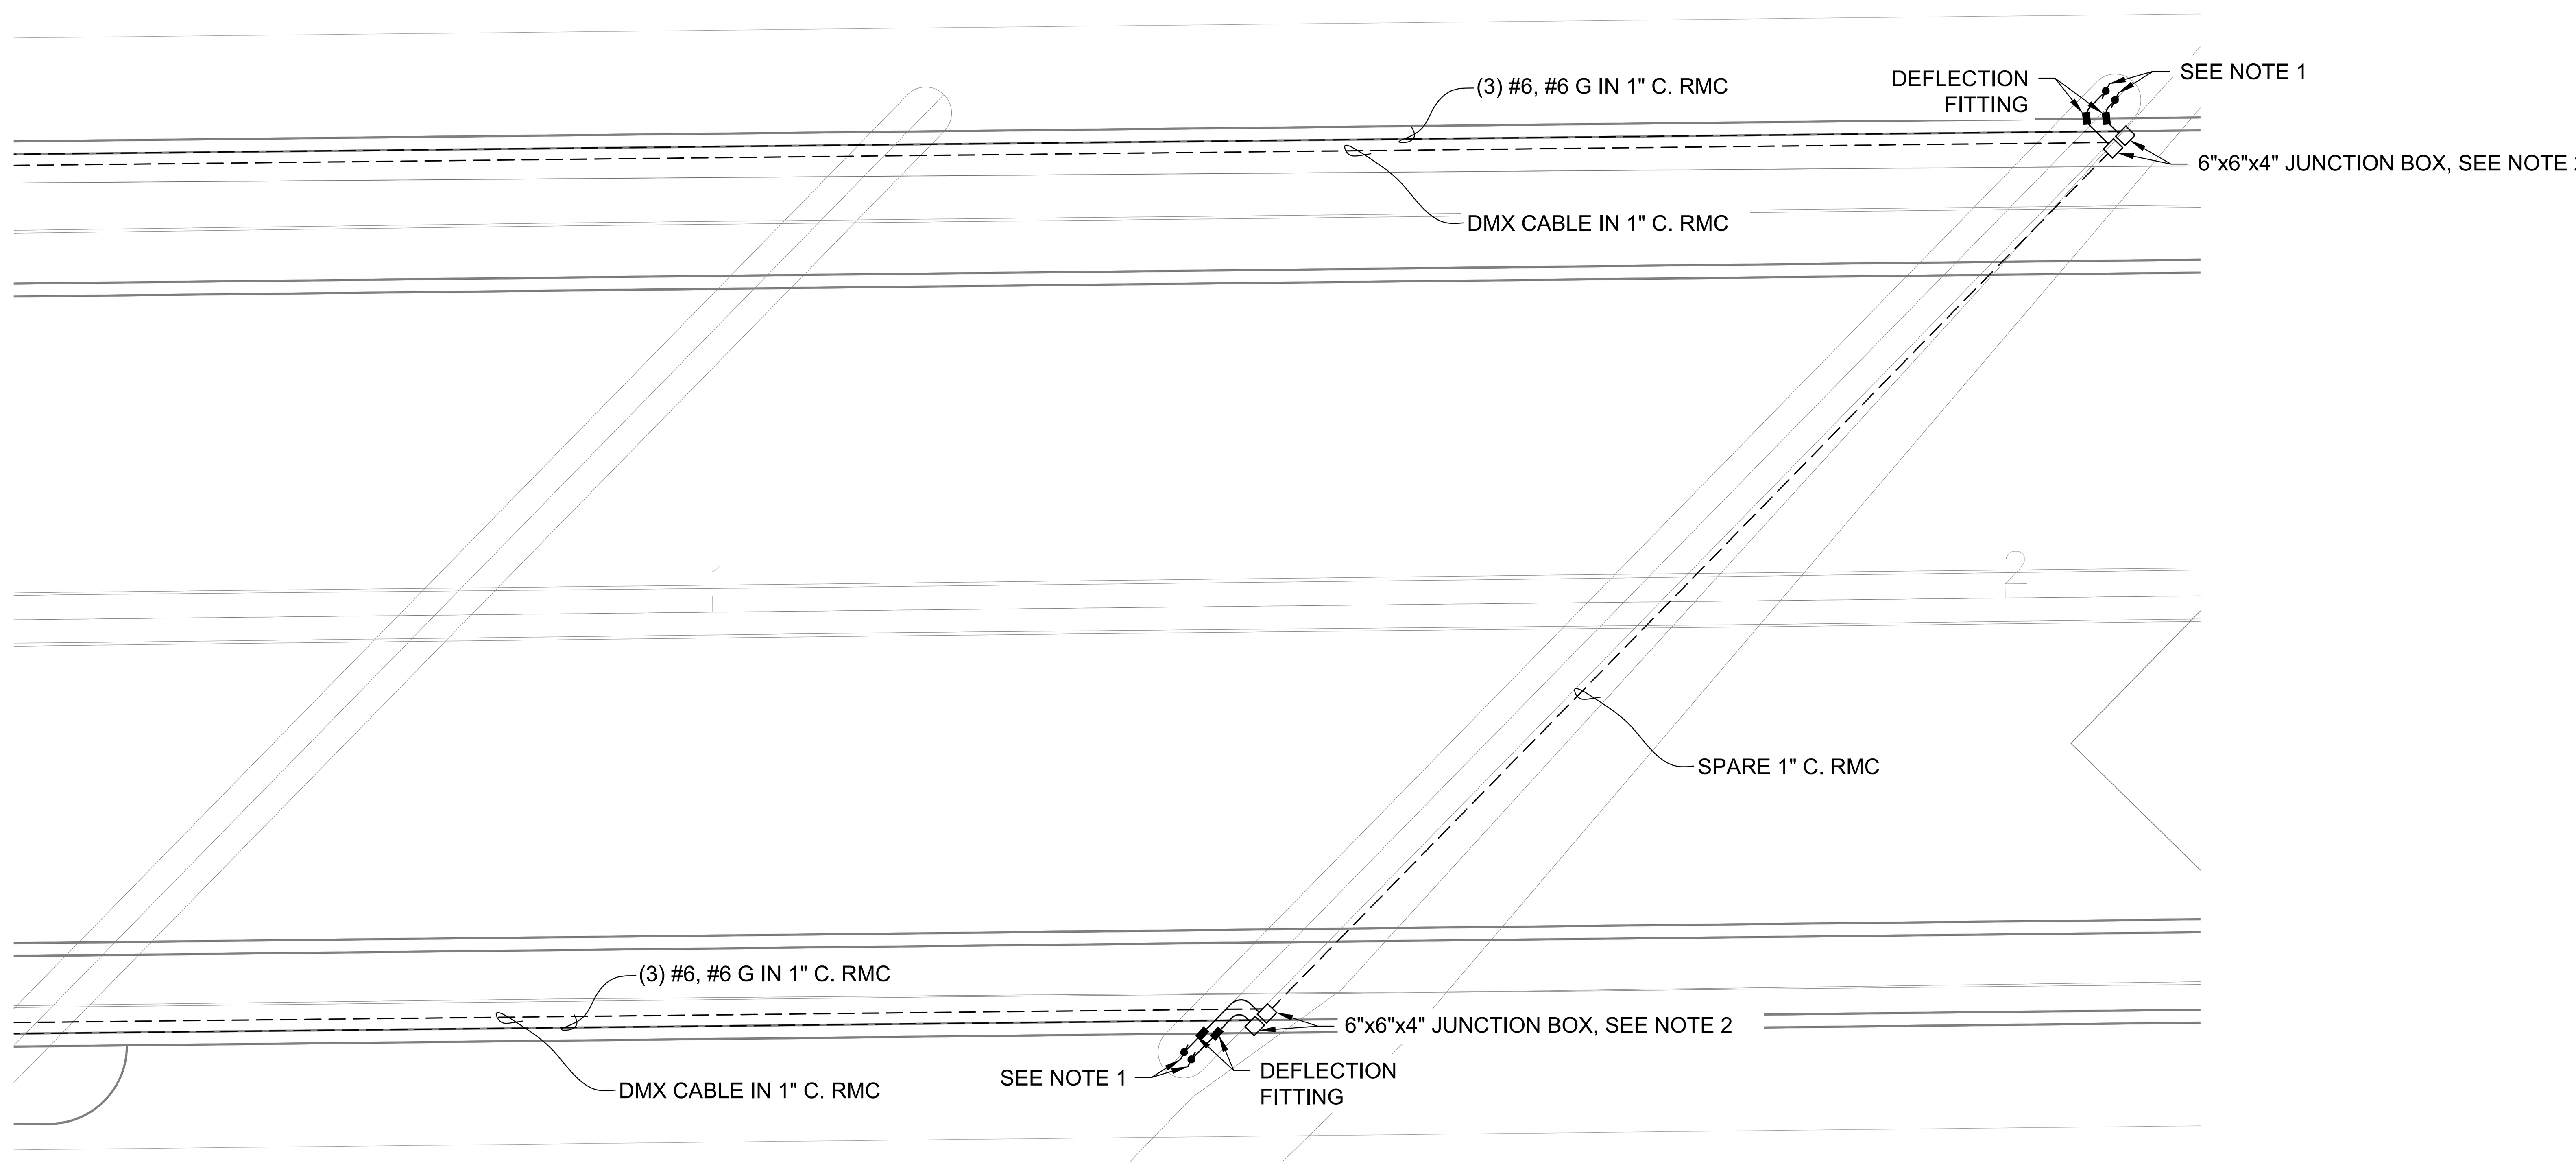

BRIDGE NORTH ART LIGHTING

SCALE: SEE GRAPHIC SCALE

ELECTRICAL SYMBOLS

Symbol	Description
— - — - —	NEW UNDERGROUND LIGHTING PVC CONDUIT
- - - - - - -	NEW EXPOSED LIGHTING RMC CONDUIT
●	CONDUIT STUBUP

NOTES:

1. DMX AND POWER STUBUPS INTO THE ART TOWER LIGHTING CONTROL ENCLOSURE ARE TO BE COORDINATED BY THE CONTRACTOR. REFER TO SHEET 81 FOR THE ART TOWER CONTROL ENCLOSURE WIRING DETAILS AND NOTES. REFER TO ART TOWER STRUCTURAL DETAIL SHEETS FOR FOUNDATION NOTES.
2. ALL JUNCTION BOXES MOUNTED ON THE BRIDGE SHALL BE CAST IRON NEMA 3R MOUNTED ON THE SIDE OF THE PIER. REFER TO SHEET 82 FOR THE PIER MOUNTED JUNCTION BOX AND UNDERBRIDGE LIGHTING COUNDUIT ROUTING DETAIL.

PREPARED BY
727 NORTH WACO
SUITE 260
WICHITA, KANSAS 67203
PHONE: 316-352-9333

CONSULTANTS:

AMIDON AVE. BRIDGE REPLACEMENT & ROAD IMPROVEMENTS

WICHITA, KANSAS

REVISIONS:

MARK	DATE	DESCRIPTION

PROJ NO: R210326.00
SCALE:
DATE: 7/13/2022
DESIGNED BY: AJM
DRAWN BY: AJM
CHECKED BY: JTS

SHEET TITLE:

STREET LIGHTING PLAN

SHEET NO.
81

IF THIS DRAWING IS LESS THAN 22" X 36" IT IS A REDUCED SIZE DRAWING