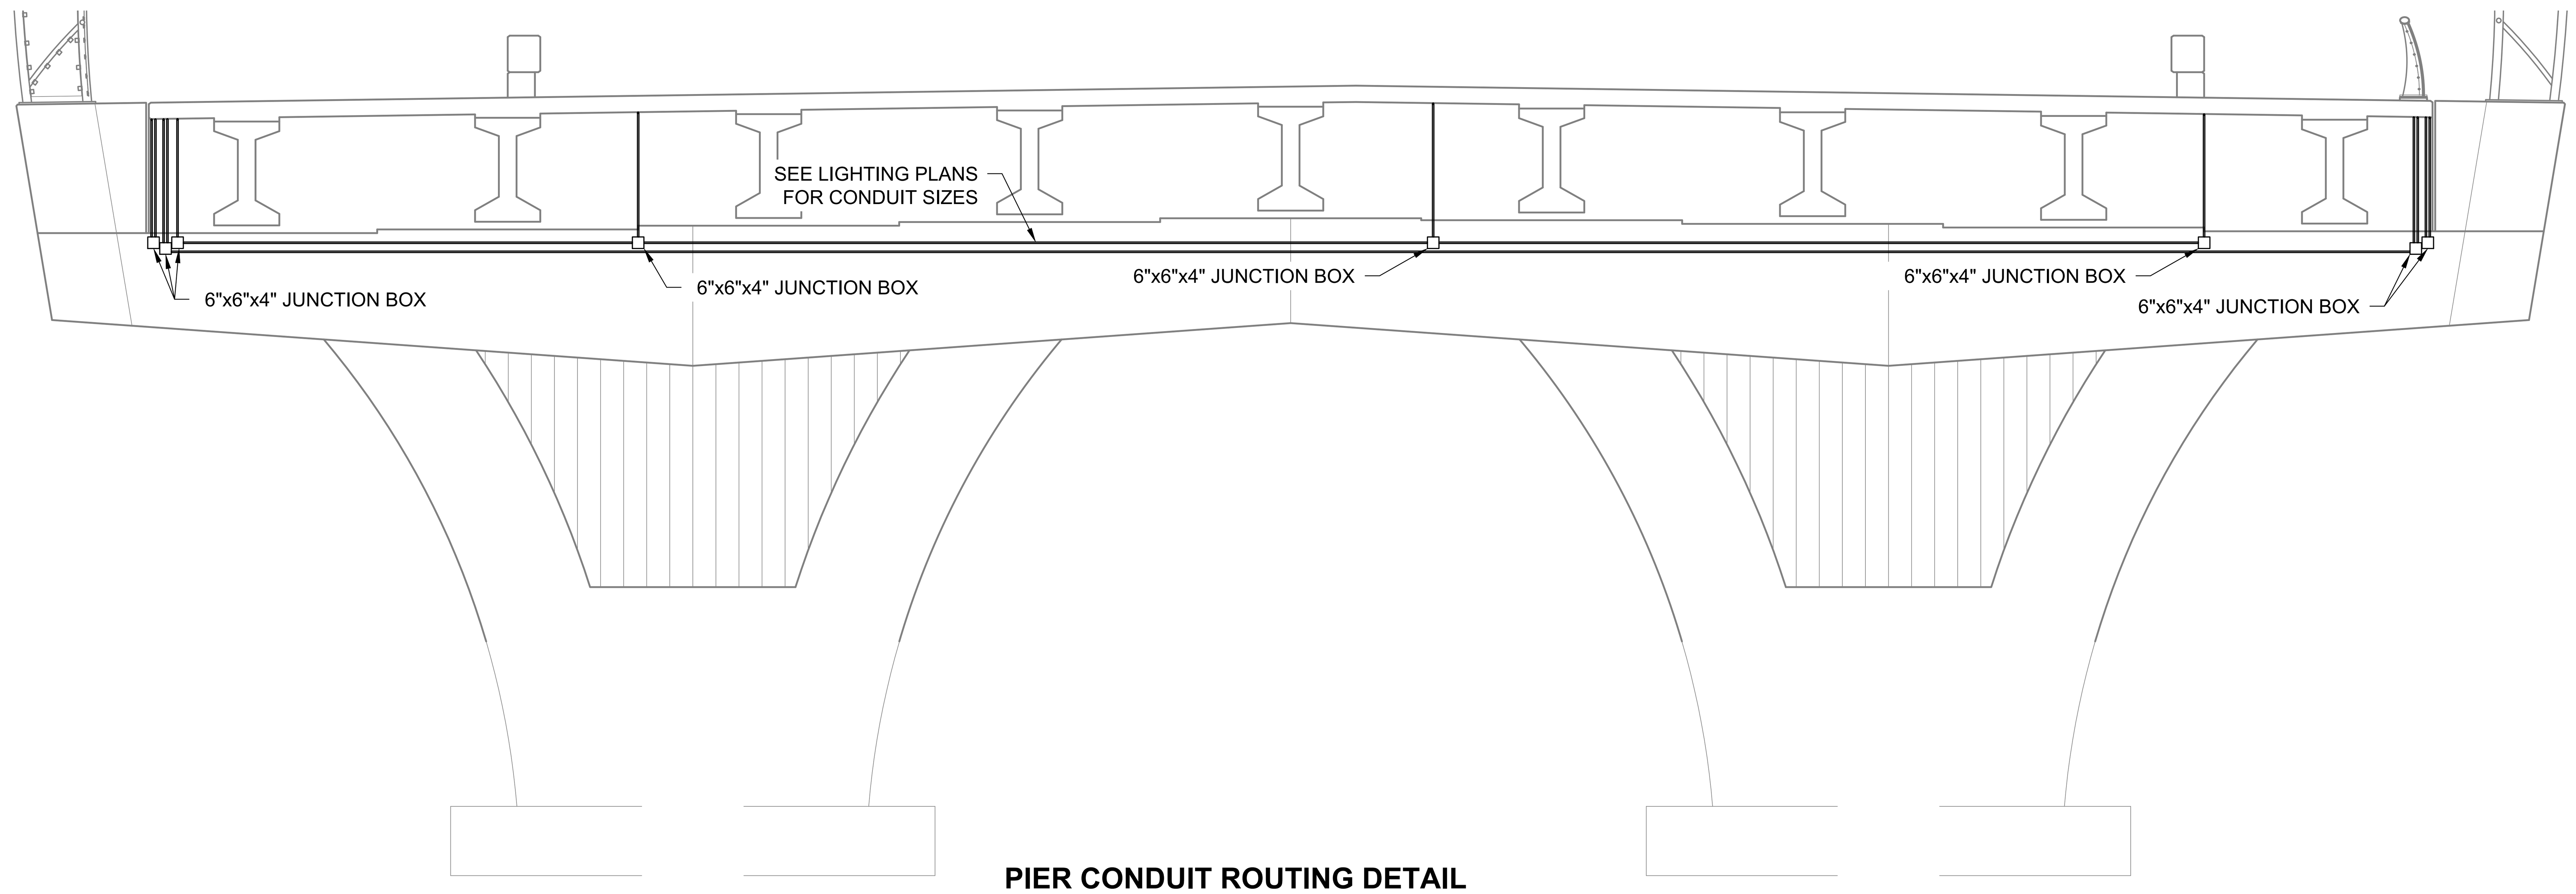

PIER CONDUIT ROUTING DETAIL

SCALE: SEE GRAPHIC SCALE

GRAPHIC SCALE

0 2.5 5 10

UNIT OF MEASURE IS FEET

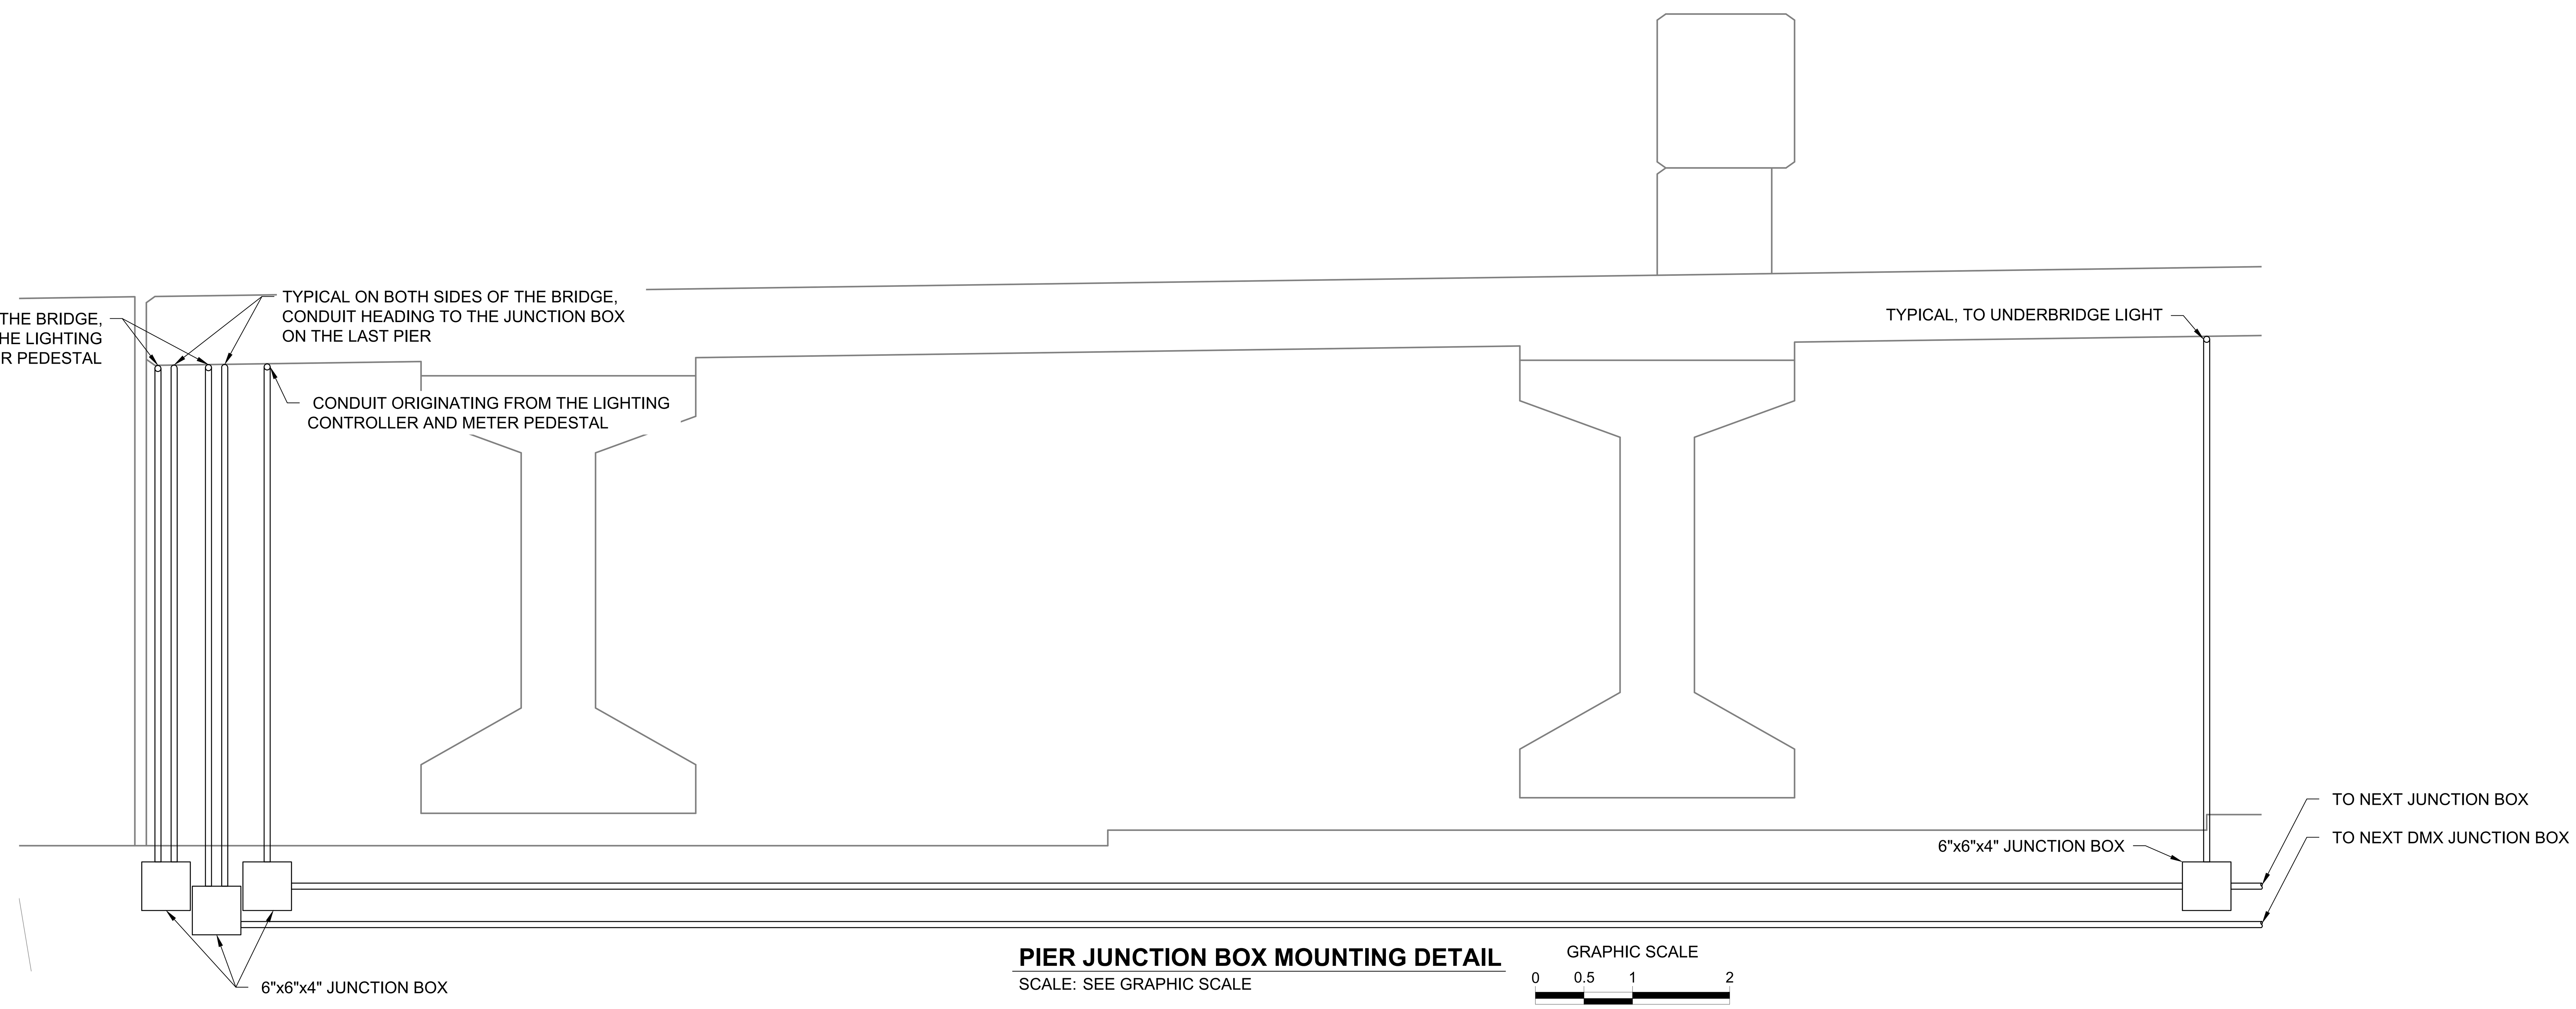

PIER JUNCTION BOX MOUNTING DETAIL

SCALE: SEE GRAPHIC SCALE

GRAPHIC SCALE

0 0.5 1 2

UNIT OF MEASURE IS FEET

PREPARED BY

JEO CONSULTING GROUP INC
727 NORTH WACO
SUITE 260
WICHITA, KANSAS 67203
PHONE: 316-352-9333

CONSULTANTS:

AMIDON AVE. BRIDGE REPLACEMENT
& ROAD IMPROVEMENTS

WICHITA, KANSAS

REVISIONS:

MARK	DATE	DESCRIPTION

PROJ NO: R210326.00
SCALE:
DATE: 7/13/2022
DESIGNED BY: AJM
DRAWN BY: AJM
CHECKED BY: JTS

SHEET TITLE:

STREET LIGHTING PLAN

SHEET NO.
83

SHEET 83 OF 128

IF THIS DRAWING IS LESS THAN 22" X 36" IT IS A REDUCED SIZE DRAWING