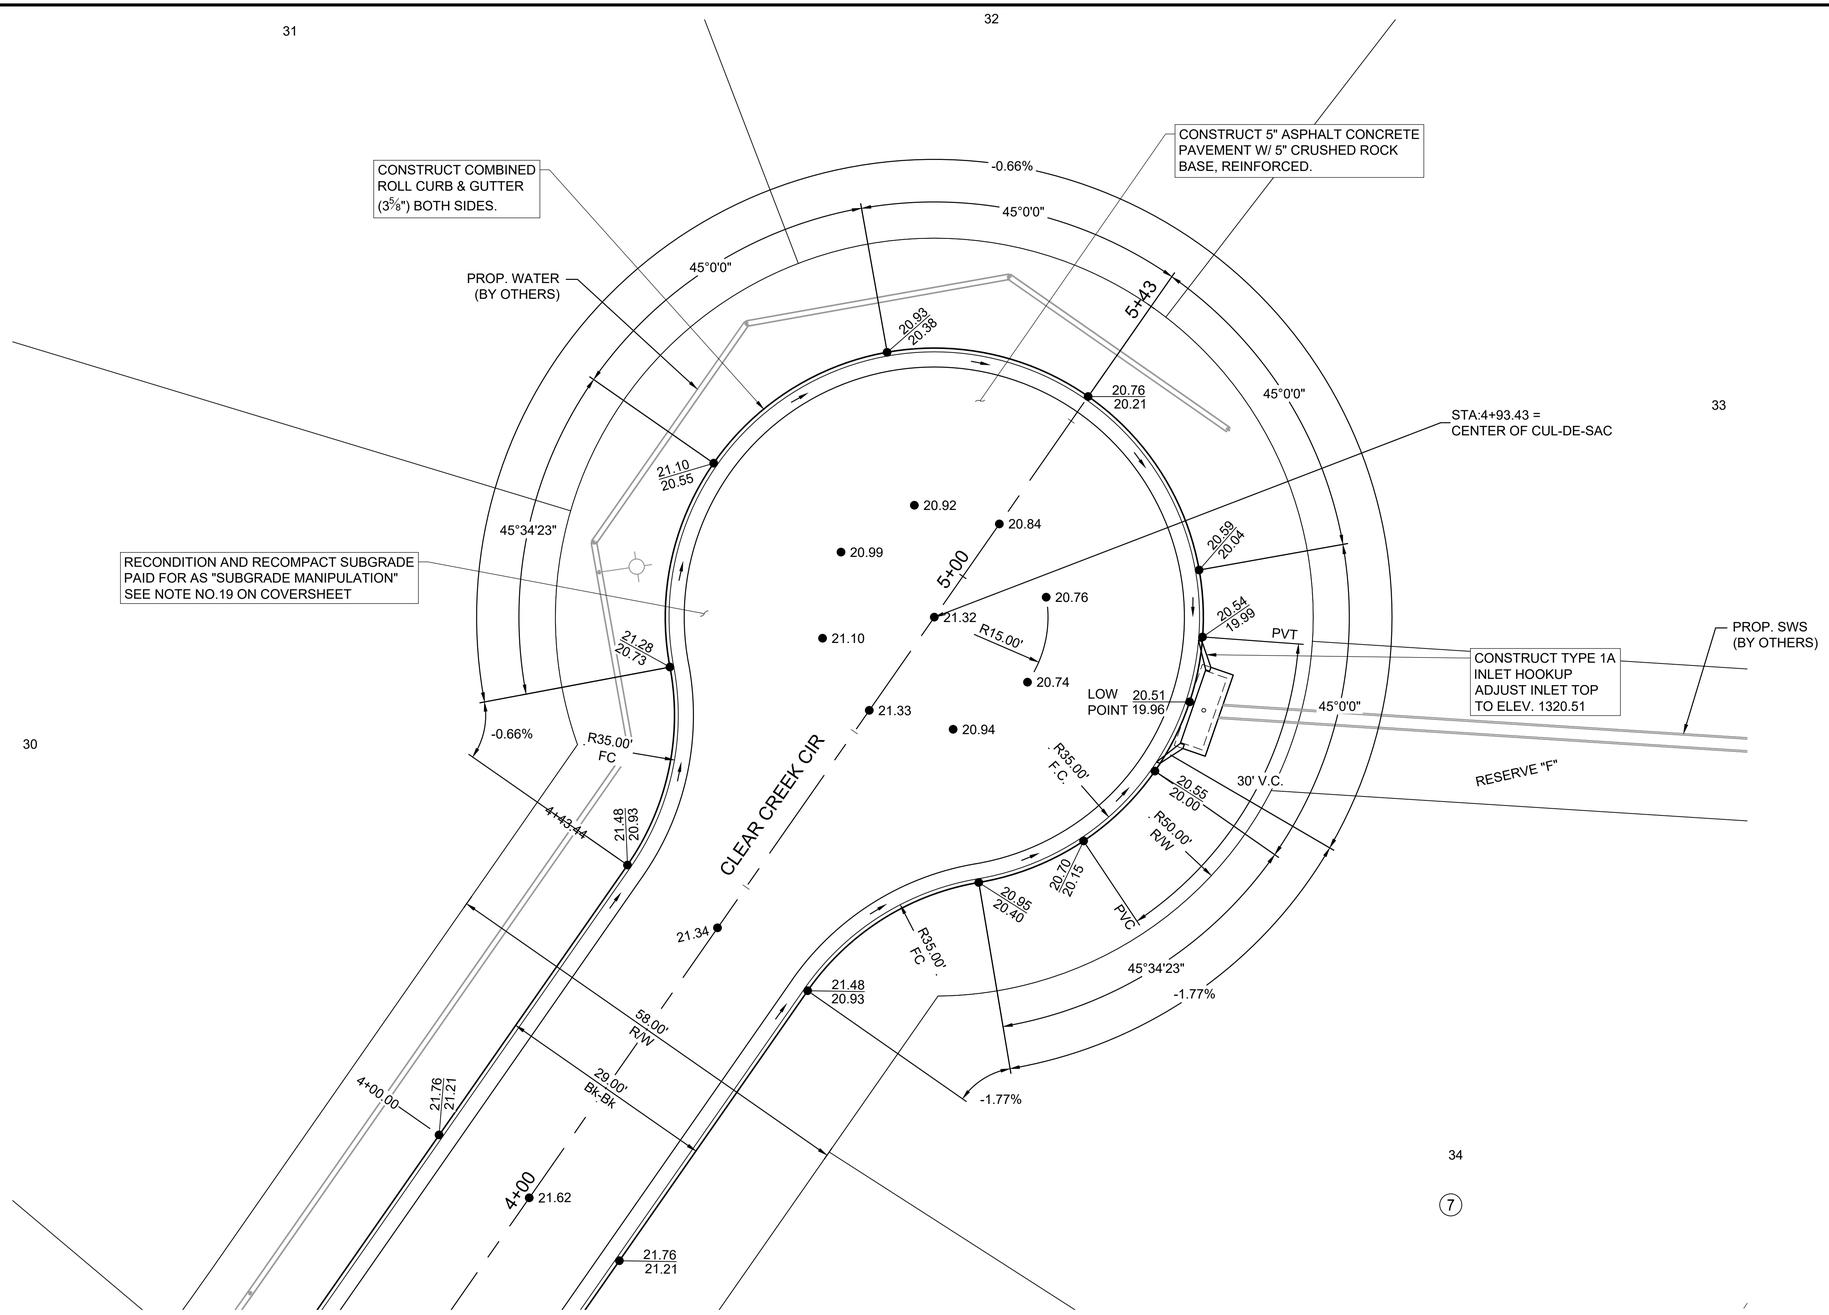

CLEAR CREEK CIRCLE CUL-DE-SAC DETAILS

0 5' 10' 20' 30'
(IN FEET)

GARVER

© 2022 GARVER, LLC
THIS DOCUMENT, ALONG WITH THE IDEAS AND DESIGNS CONVEYED HEREIN, SHALL BE CONSIDERED INSTRUMENTS OF PROFESSIONAL SERVICE AND ARE PROPERTY OF GARVER, LLC. ANY USE, REPRODUCTION, OR DISTRIBUTION OF THIS DOCUMENT, ALONG WITH THE IDEAS AND DESIGN CONTAINED HEREIN, IS PROHIBITED UNLESS AUTHORIZED IN WRITING BY GARVER, LLC OR EXPLICITLY ALLOWED IN THE GOVERNING PROFESSIONAL SERVICES AGREEMENT FOR THIS WORK.

1995 Midfield Road
Wichita, KS 67209
(316) 264-8008

CHRISTOPHER MICHAEL BOHM LICENSED 11631 6/6/22 KANSAS PROFESSIONAL ENGINEER

REV.	DATE	DESCRIPTION	BY

CITY OF WICHITA
WICHITA, KANSAS

CLEAR RIDGE ADDITION
PHASE 2 - PAVING

CLEAR CREEK CIRCLE CUL-DE-SAC DETAILS

JOB NO.: 21T41002
DATE: JUNE 2022
DESIGNED BY: CMB
DRAWN BY: DRS

BAR IS ONE INCH ON ORIGINAL DRAWING
0 1"
IF NOT ONE INCH ON THIS SHEET, ADJUST SCALES ACCORDINGLY.

DRAWING NUMBER
-

SHEET NUMBER 17 OF 29

File: L:\2021\21T41002 - Clear Ridge Phase 2\Drawings\C3D\PAVING\CLEAR CREEK CIR CULDESAC.dwg Last Save: 6/7/2022 10:42 AM Last saved by: DRStandrich
Last plotted by: Standrich, Daryl R. Plot Style: ---- Plot Scale: 1:2.5849 Plot Date: 6/7/2022 12:09 PM Plotter used: None