BENCHMARKS:
BM #1: "□" Cut in face of curb inlet near SE corner of Lot 30, Block C, Gray's 5th Add.
Elev. = 1297.86 NAVD88

BM #2: "□" Cut in top of curb on east side of Flora, ±10' north of south property line of Gray's 5th Add.
Elev. = 1302.40 NAVD88

BM #4: "□" Cut in top of curb on east side of Flora, adjacent to common lot line of Lots 3&4, Block C, Gray's 5th Add.
Elev. = 1305.32 NAVD88

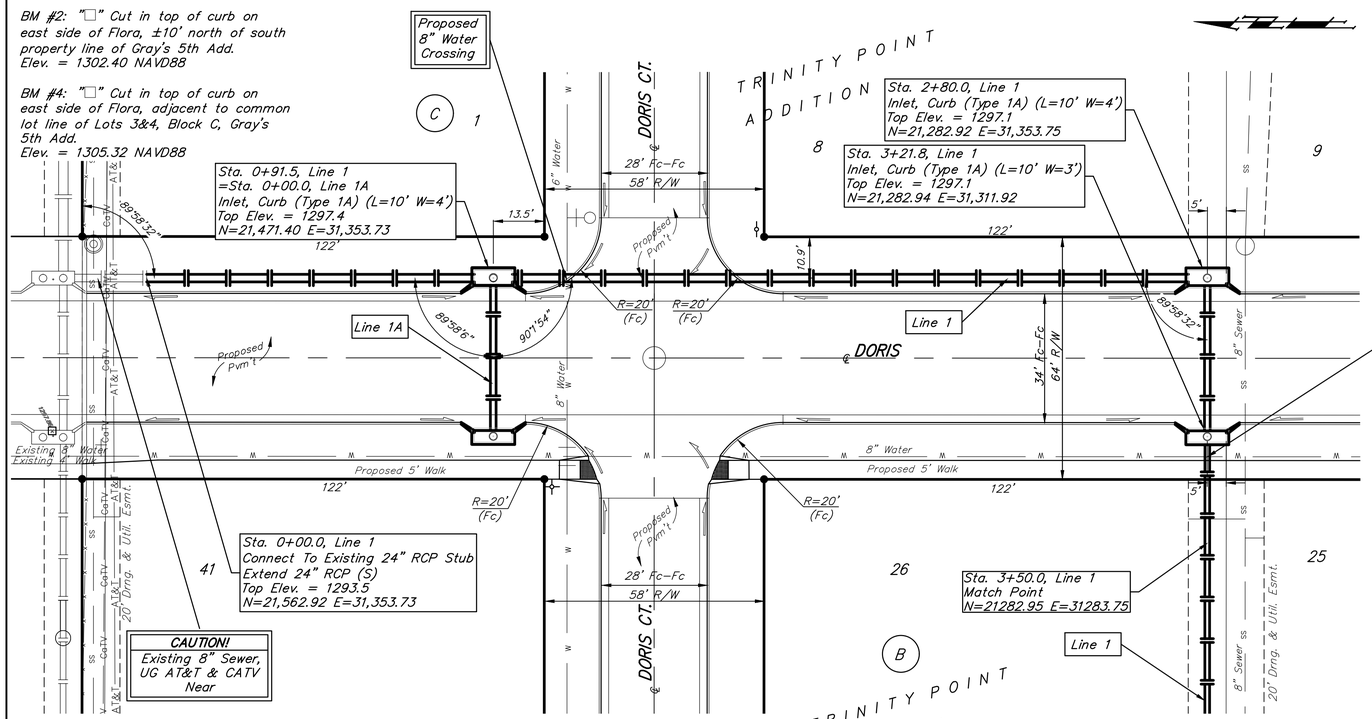

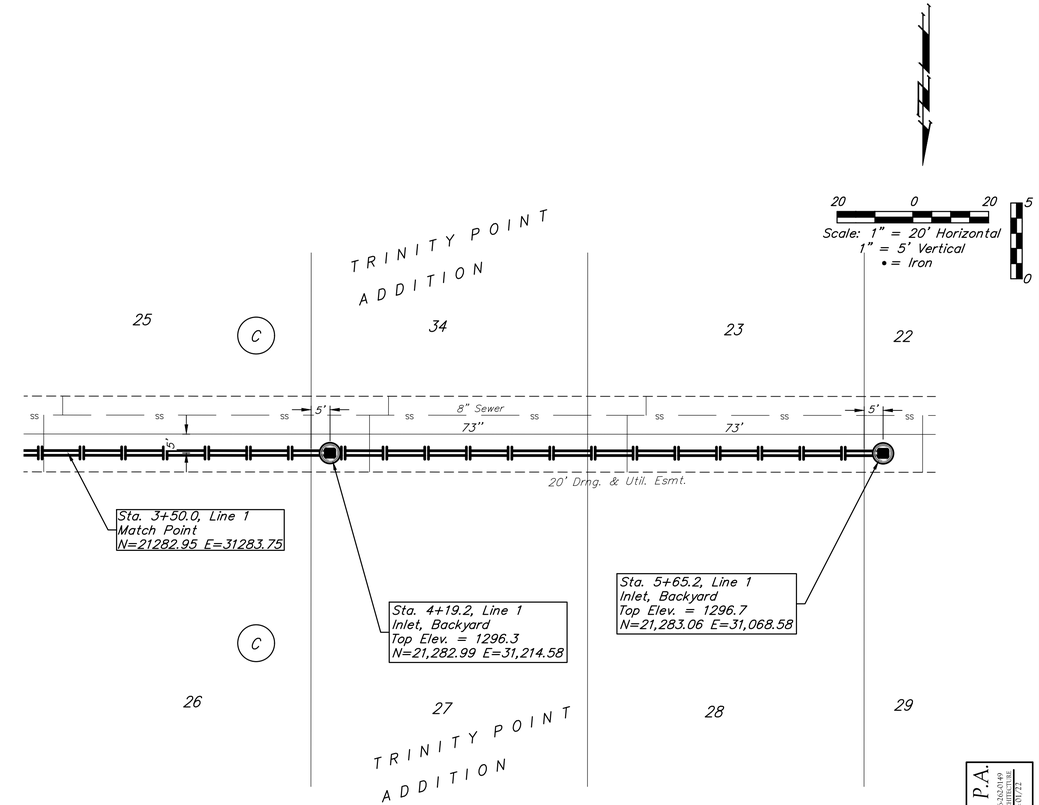

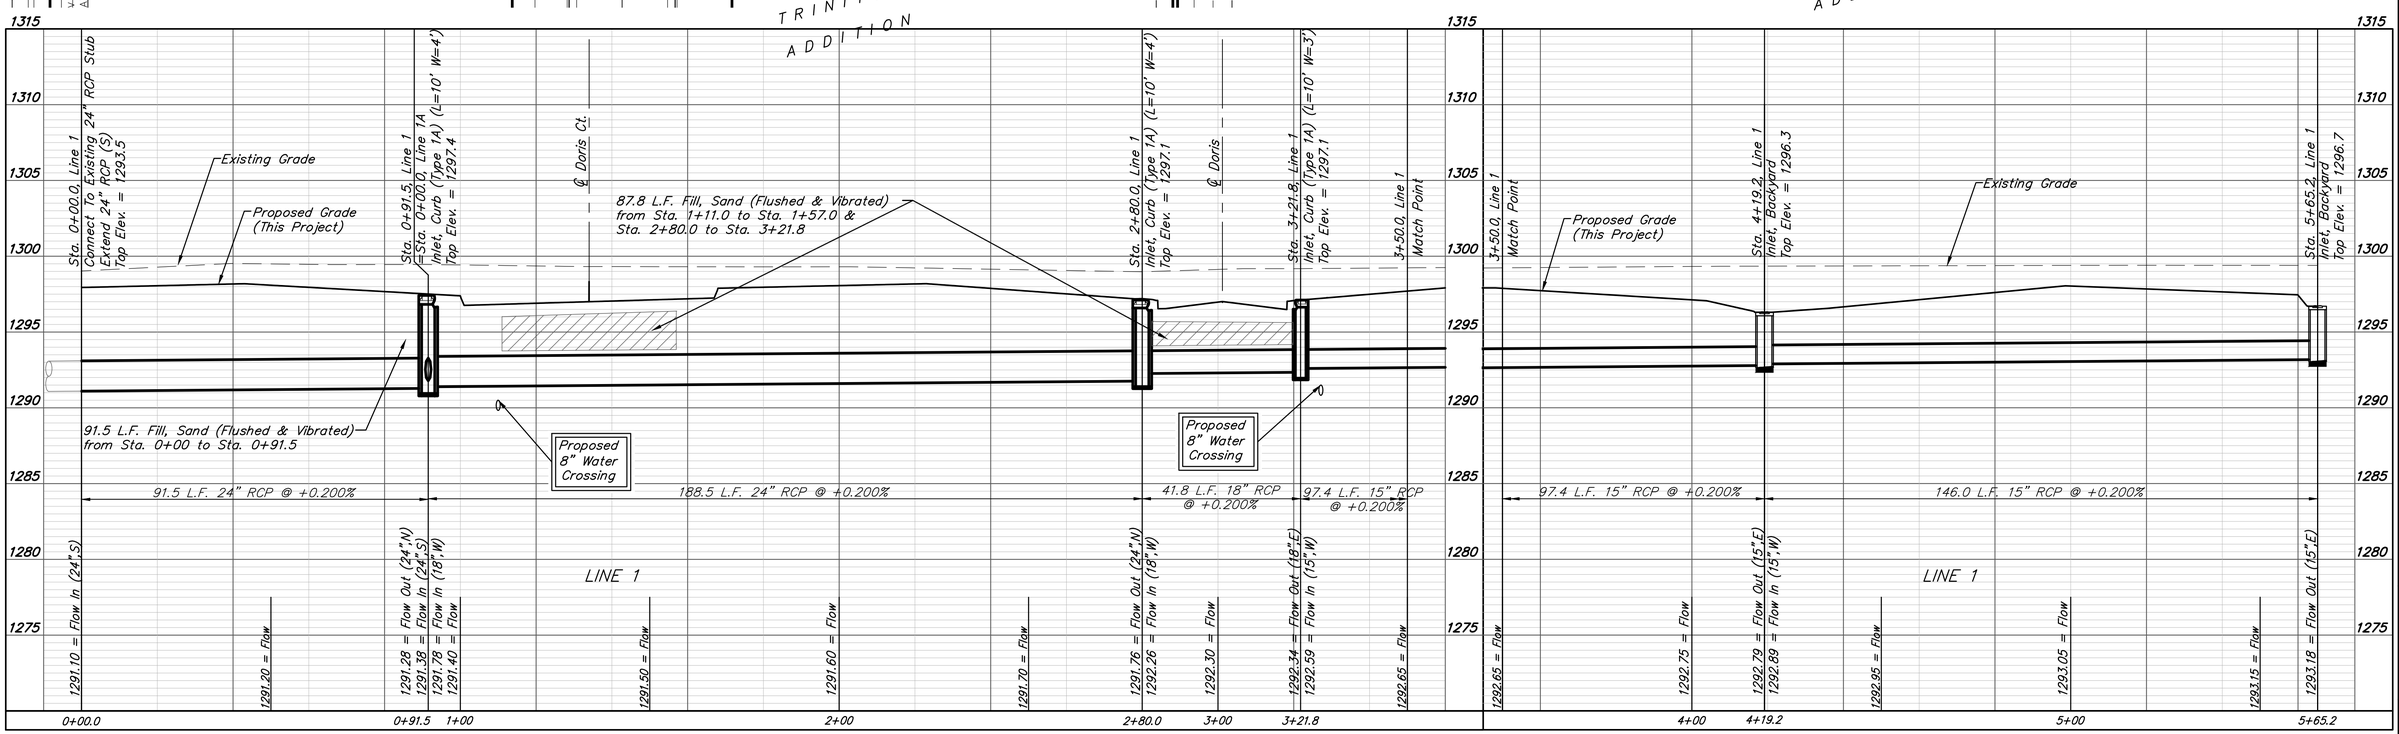

Baughman Company, P.A.
315 Ellis St. Wichita, KS 67211 P 316-262-0149 F 316-262-0149
www.baughmancompany.com
Designer: ALG/ NVB Date: 8/8/22
Drawn: ALG/ NVB Date: 8/8/22
Checked: Approved:
File: 9784-WS-01.dwg

TRINITY POINT ADDITION-PHASE II
LINE 1
STREET & SWS IMPROVEMENTS

REVISIONS

SHEET 8 OF 45