PLOTTED: Thursday, July 28, 2022 @ 11:52AM

SUBDIVISION BENCH MARKS

NO.	STREET AND STATION	FROM CL	DESCRIPTION	ELEVATIONS
1	ESTANCIA, STA. 29+77.29	17.7' LT.	TOP OF CURB AT FIRE HYDRANT	1334.82
2	ESTANCIA, STA. 28+02.66	14.5' RT.	TOP OF CURB AT N END OF INLET HOOKUP	1333.66

NOTE: CONTRACTOR SHALL INSTALL SUBDIVISION BENCH MARKS ("FLAT SURVEY MARKERS NO. 8134-08 3" TOP DIAMETER" PROVIDED BY KANSAS BLUE PRINT CO., INC.) COSTS TO BE CONSIDERED SUBSIDIARY TO CONSTRUCTION OF COMBINED CURB AND GUTTER.

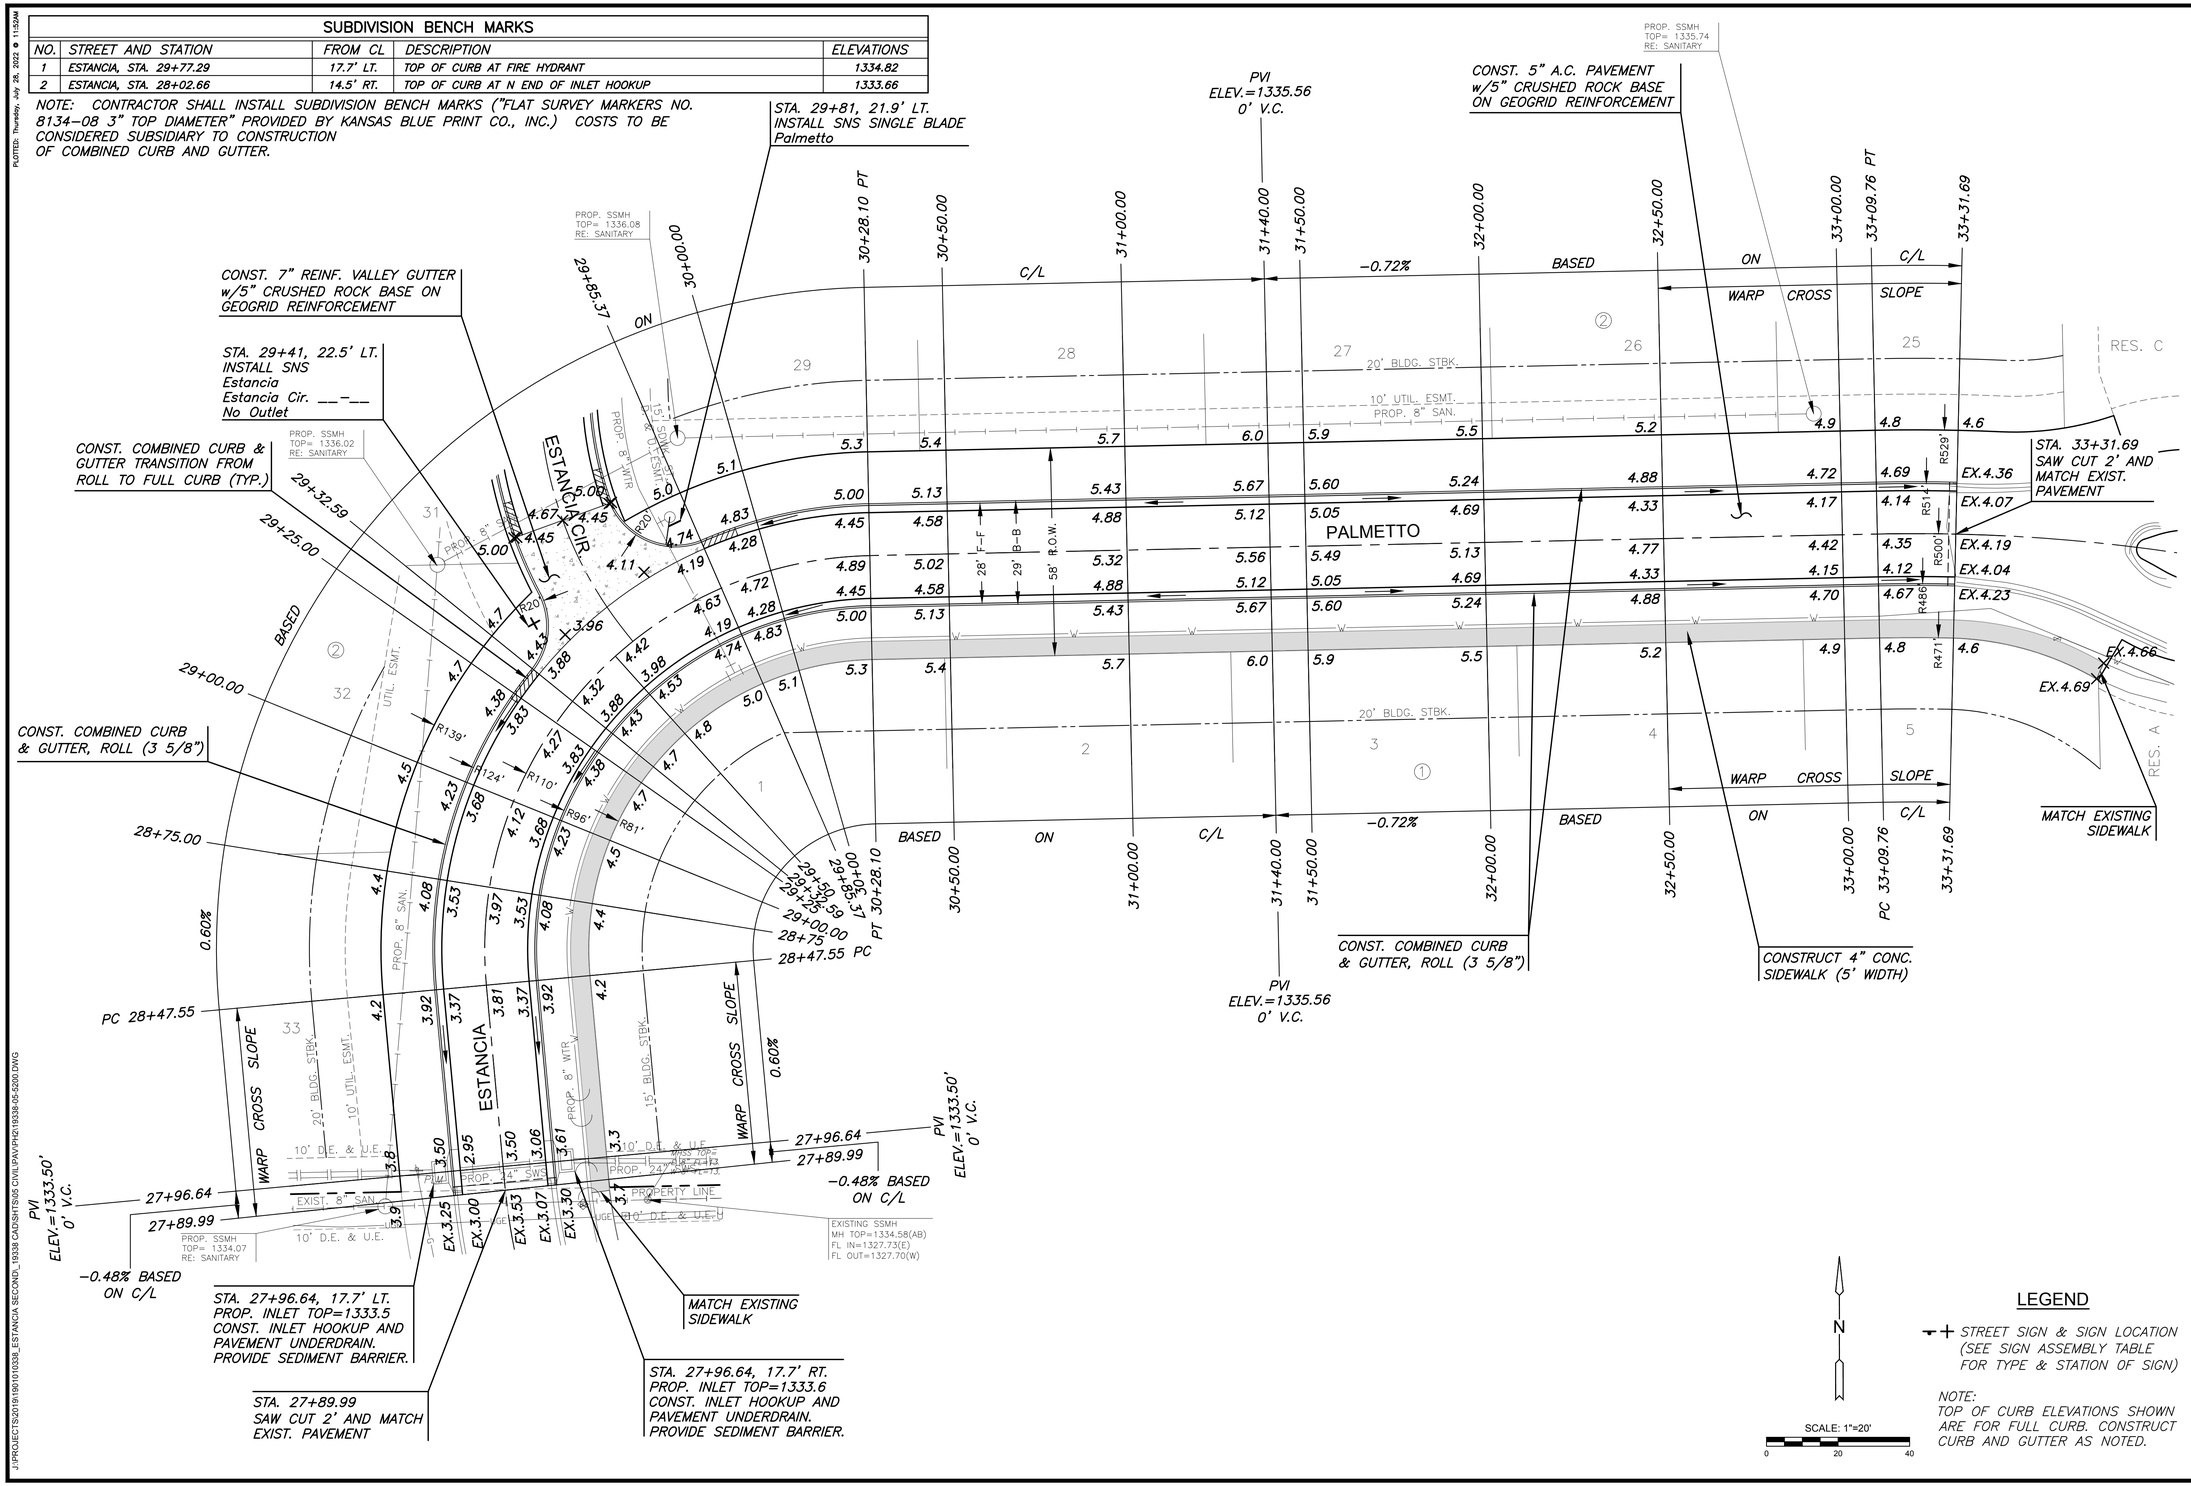

LEGEND

STREET SIGN & SIGN LOCATION (SEE SIGN ASSEMBLY TABLE FOR TYPE & STATION OF SIGN)

NOTE:
TOP OF CURB ELEVATIONS SHOWN ARE FOR FULL CURB. CONSTRUCT CURB AND GUTTER AS NOTED.

N

SCALE: 1"=20'
0 20 40

MKEC
Wichita, KS • 316-684-9600

PAVING AND INCIDENTAL DRAINAGE PLANS FOR

ESTANCIA 2ND ADDITION

PHASE 2

©2022
MKEC Engineering
All Rights Reserved
www.mkec.com
These drawings and their contents, including, but not limited to, all concepts, designs, & ideas are the exclusive property of MKEC Engineering (MKEC), and may not be used or reproduced in any way without the express consent of MKEC.

ESTANCIA & PALMETTO

PROJECT NO.	472-2019-085561
DATE	07/27/2022
SCALE	1"=20'

DESIGNED	DRAWN	CHECKED
DFL	CJL	SPE

NO.	REVISION	DATE

SHEET NO.
11 OF 29

J:\PROJECTS\2019\19010338_ESTANCIA SECOND_ 19338 CADSHTS\05 CIVIL\PAVPHG\19338-05-5200.DWG