BENCHMARKS:

BM #1: "+" Cut on N. San. Sewer MH rim approx. 3' S. & 3' W of Lot 2, Block C, Towne Parc 8th Add.
Elev. = 1399.12 NAVD88

BM #2: "+" Cut on N. San. Sewer MH rim approx. 21.1' S. & 3' W of Lot 8, Block C, Towne Parc 8th Add.
Elev. = 1393.99 NAVD88

BM #3: "□" Cut on top of curb 16.7' N. of NE corner Lot 7, Block 2, Turtle Run 3rd Add.
Elev. = 1390.32 NAVD88

BM #4: "+" Cut on E. top of curb Adjacent to Lots 6 & 7, Block A, Towne Parc 4th Add.
Elev. = 1397.86 NAVD88

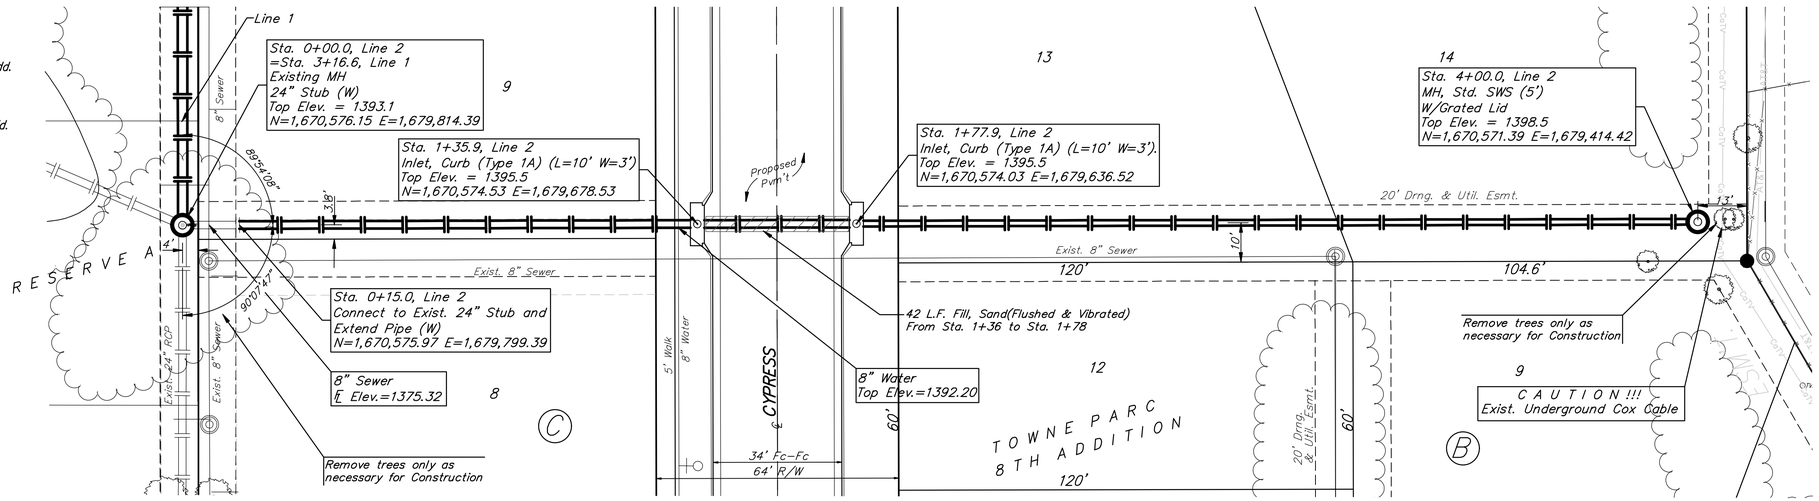

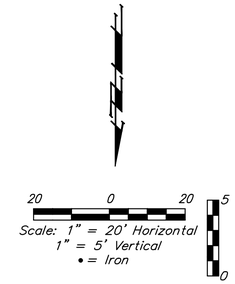

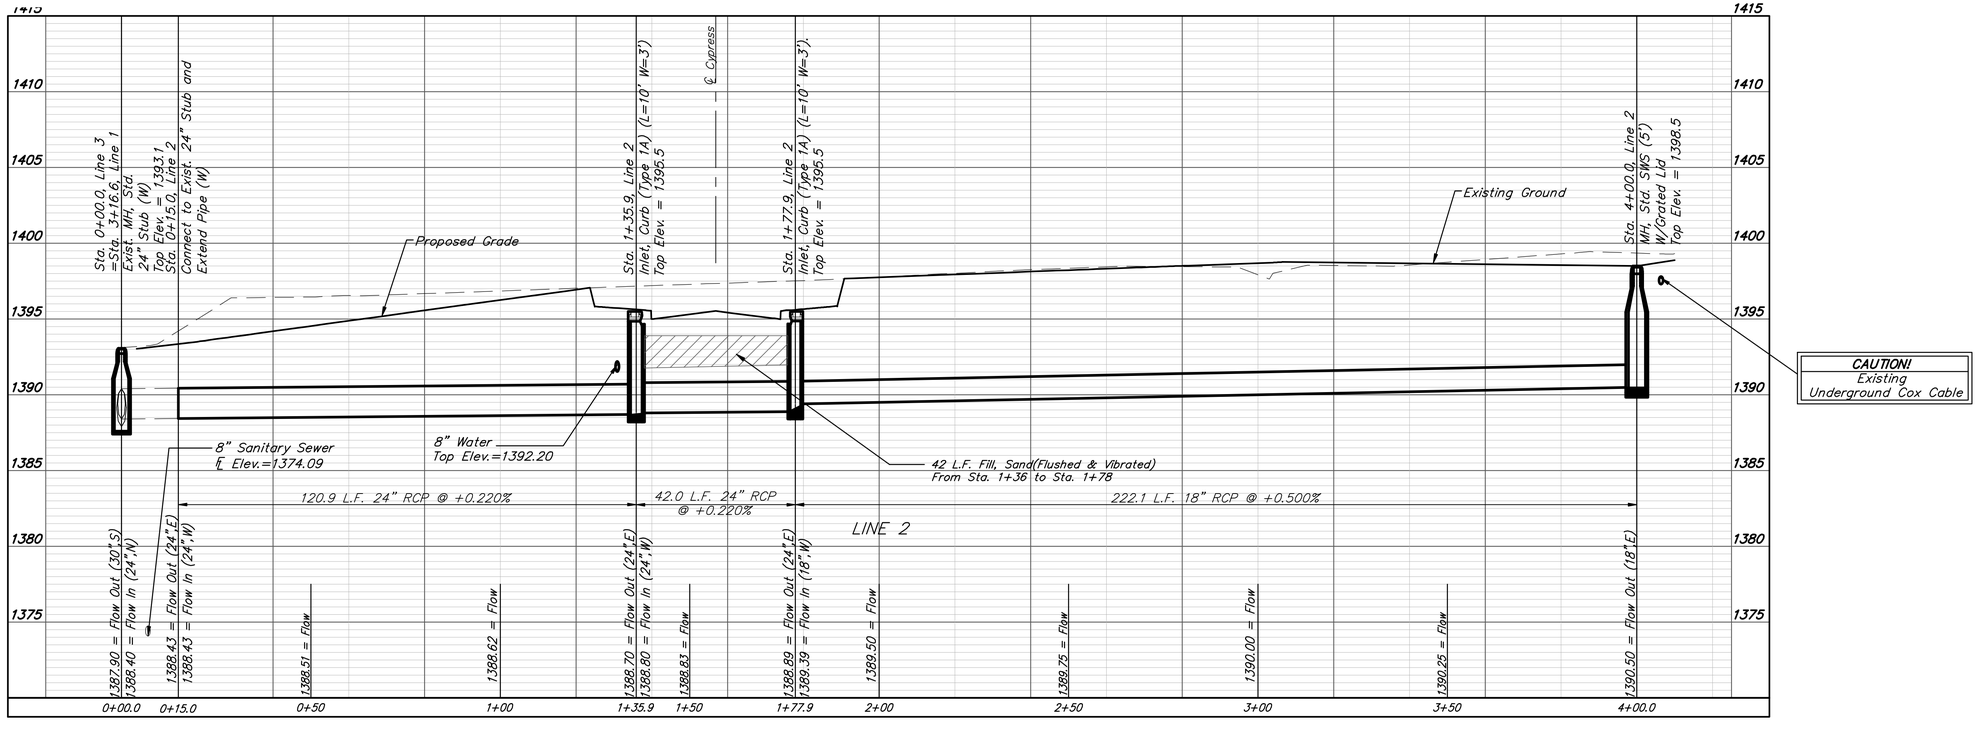

Baughman Company, P.A.
15 Ellis St. Wichita, KS 67211 P 316.262.2271 F 316.262.0149
www.baughmancompany.com CA-0000127-2024 CA-0000127-2026
Drawn: AKM/NB Date: 06/23 Approved:
File: 8TH&SWS.dwg Date: 01/22

TOWNE PARC 8TH ADDITION
LINE 2
STREET & SWS IMPROVEMENTS

REVISIONS:

SHEET 11 OF 37