PLOTTED: Monday, August 08, 2022 @ 02:30PM

PLANS FOR

RIDGE RD. & VILLAGE CIR. TRAFFIC SIGNAL

WICHITA, KS
SEDGWICK COUNTY, KANSAS

GARY L. JANZEN, P.E. - CITY ENGINEER

CITY OF WICHITA PAVING PROJECT NO. 472-2021-085741
ORG CODE E1070
MUNIS NUMBER 40102121

INDEX TO DRAWINGS

SHEET NO.	DESCRIPTION
1	TITLE SHEET
2	GENERAL NOTES, QUANTITIES AND MISC. INFO.
3	SITE PLAN
4	SIDEWALK DETAILS
5	CURB & GUTTER DETAILS
6	WHEELCHAIR RAMP DETAILS
7	BUBBLE MAP
8-18	TRAFFIC SIGNAL PLANS AND DETAILS
19-24	SITE RESTORATION & EROSION CONTROL PLANS & DETAILS
25	PAVEMENT MARKING PLAN AND DETAILS
26-31	TRAFFIC CONTROL DETAILS

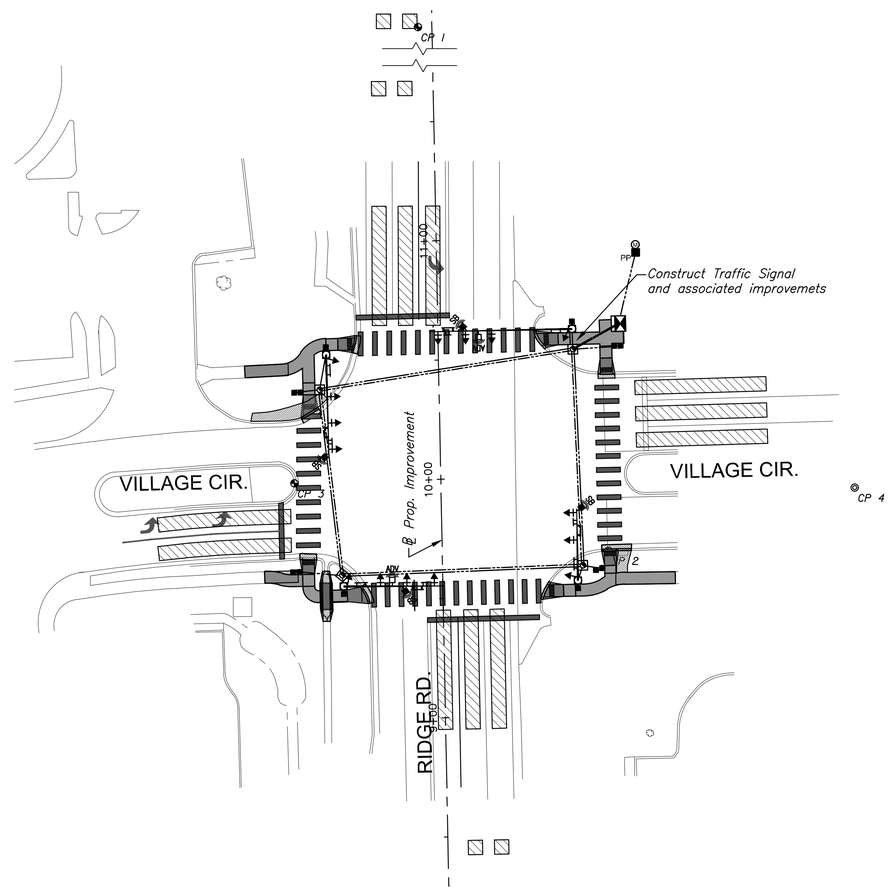

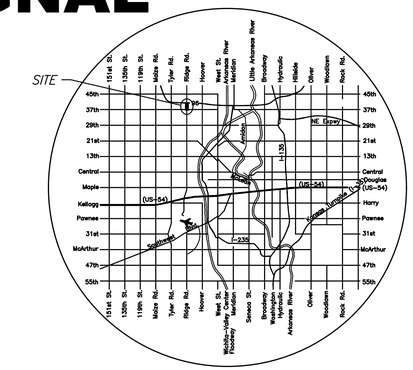

LOCATION MAP

N

SCALE: 1"=30'
0 30 60

MKEC
Wichita, KS • 316-684-9600

PLANS FOR
RIDGE RD. & VILLAGE CIR. TRAFFIC SIGNAL
WICHITA, KS

©2022
MKEC Engineering
All Rights Reserved
www.mkec.com
These drawings and their contents, including, but not limited to, all concepts, designs, & ideas are the exclusive property of MKEC Engineering (MKEC), and may not be used or reproduced in any way without the express consent of MKEC.

TITLE SHEET

PROJECT NO.	472-2021-085741
DATE	8/8/2022
SCALE	1"=30'

DESIGNED	DRAWN	CHECKED
JRA	RAM	JRA

NO.	REVISION	DATE

SHEET NO.
1 OF 31

J:\PROJECTS\2019\190104\83_COW_RIDGE AND VILLAGE TRAFFIC SIGNAL_190483 CAD\SHTS\01 GENERAL\TITLESHEETS\190483-05-5001.DWG