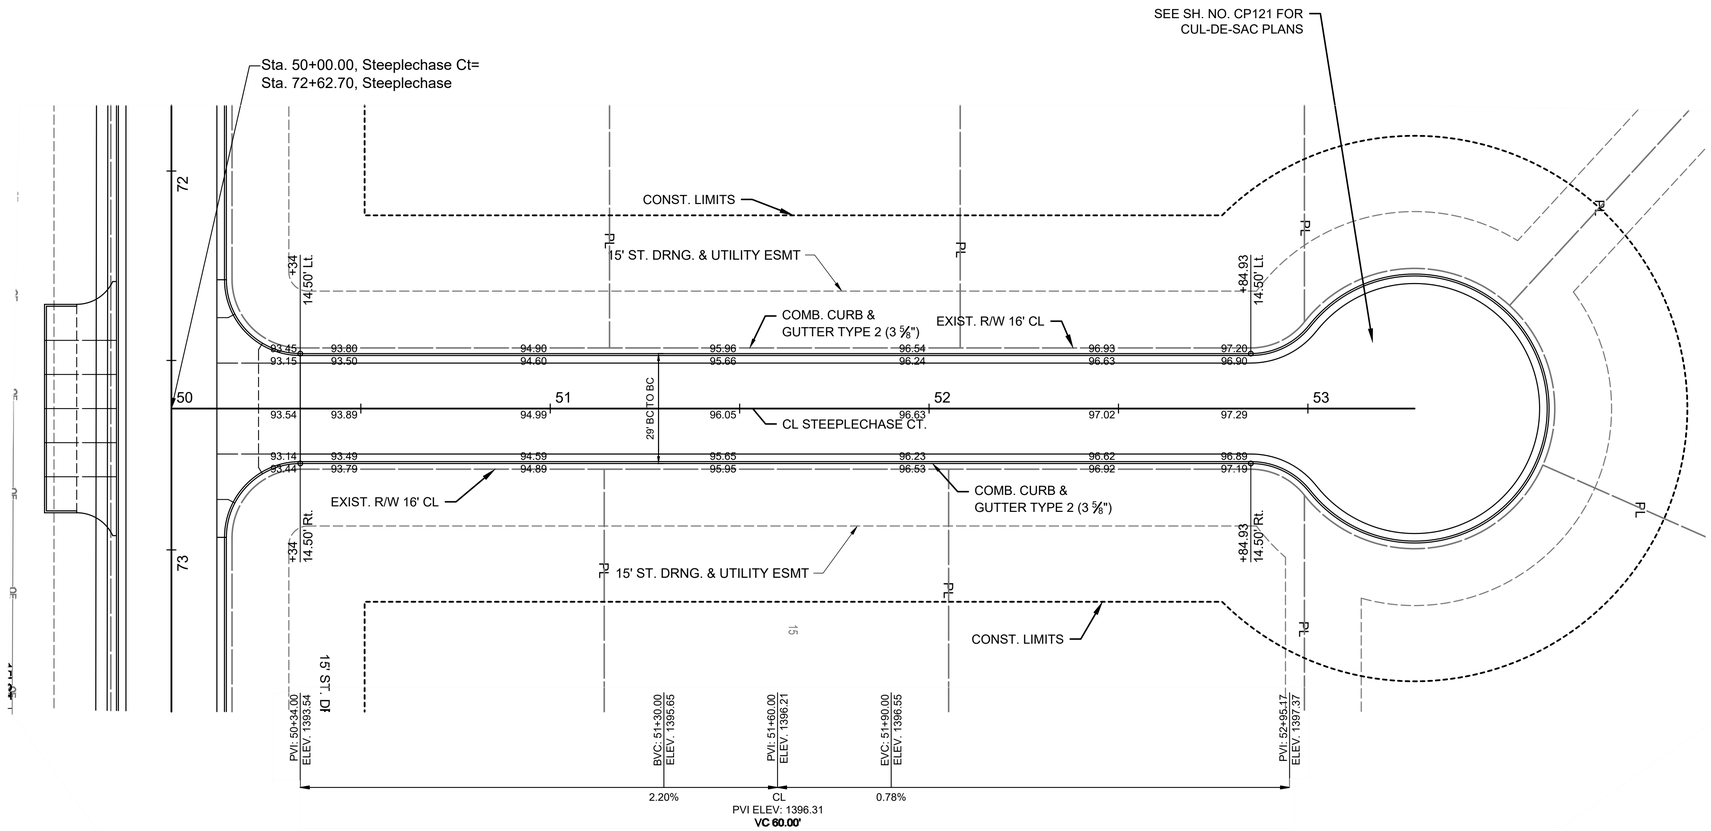

PEC
PROFESSIONAL ENGINEERING CONSULTANTS
303 SOUTH TOPEKA
WICHITA, KS 67202
316-262-2691 www.pec1.com

CITY OF WICHITA

LUKE PETER
LICENSED
27413
10/19/2022
KANSAS
PROFESSIONAL ENGINEER

PAVING IMPROVEMENTS
TO SERVE
THE VILLAS AT
OAK CREEK 3RD ADDITION

GARY JANZEN, P.E. - CITY ENGINEER
CITY OF WICHITA ENGINEERING PROJECT NO.
472-2022-085795

JOB NO.	210524-000
DATE	SEPTEMBER 2022
PM	TPA
DESIGNED BY	AKL, LGP
DRAWN BY	CP
CHECKED BY	RJS

STEEPLECHASE CT. PLAN

CP106

SAVED 9/6/2022 9:32:09 AM BY LUKE.PETER
PLOTTED 9/8/2022 4:11:43 PM BY LUKE PETER
U:\WICHITA-CIVIL\2021\210524\000\PEC\DRAWINGS\210524-000-CP106.DWG