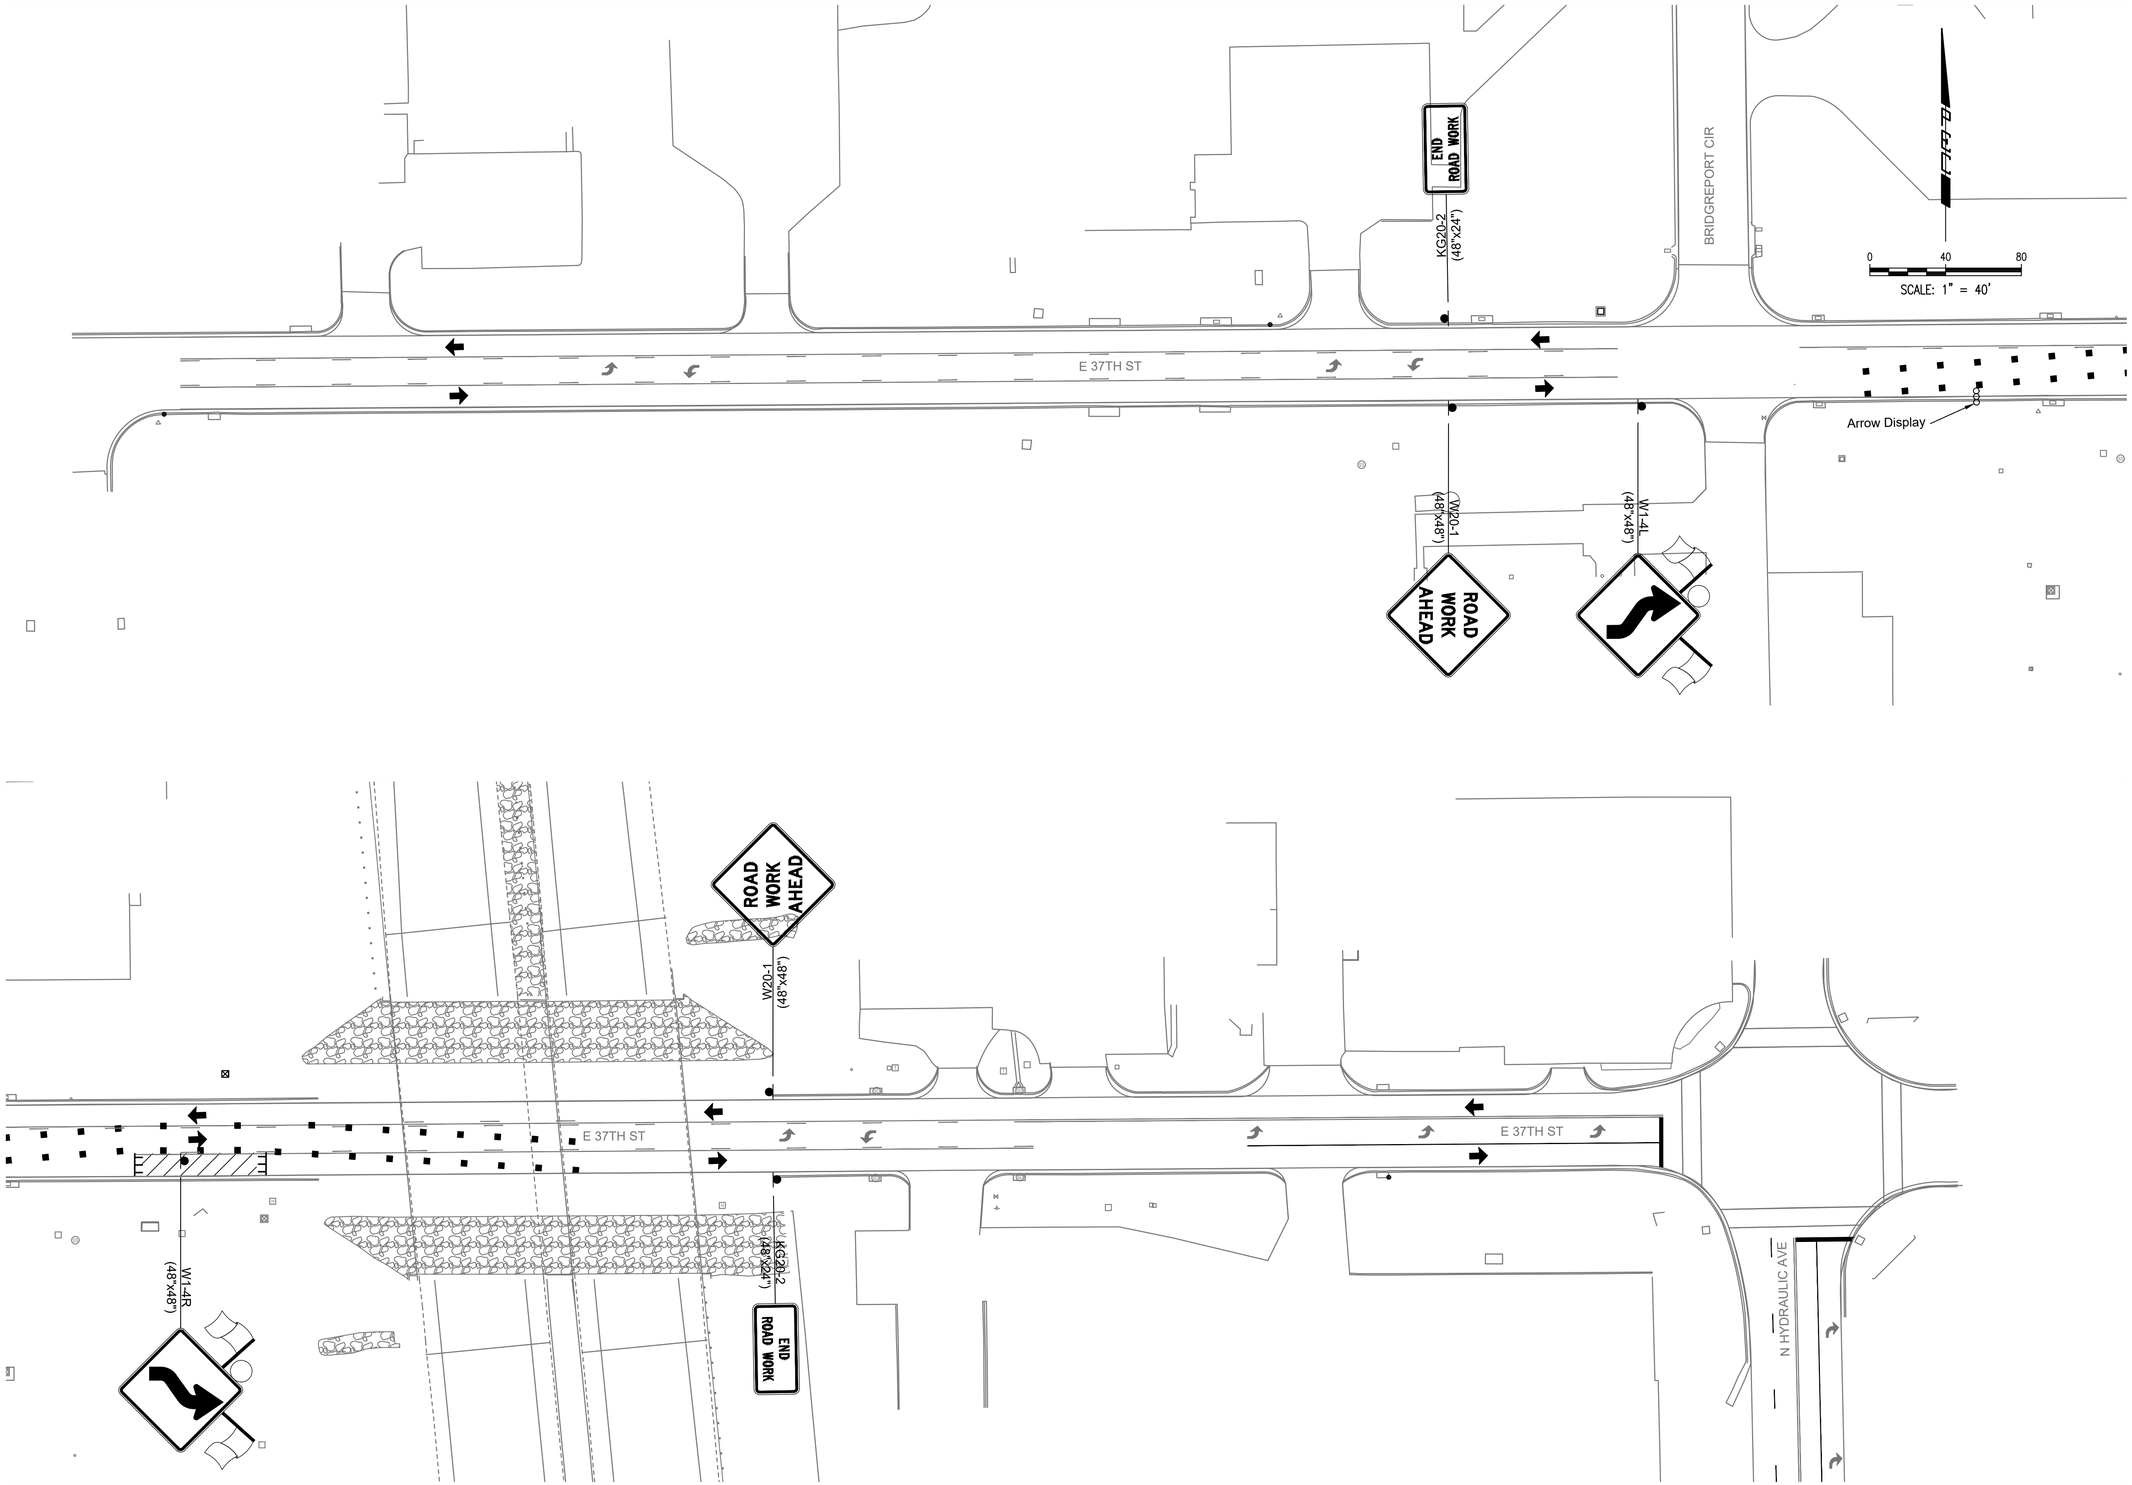

PEC
PROFESSIONAL ENGINEERING CONSULTANTS
303 SOUTH TOPEKA
WICHITA, KS 67202
316-262-2691 www.pec1.com

CITY OF WICHITA

SCOTT ALLAN CANFIELD
LICENSED
14369
09/13/2022
KANSAS
PROFESSIONAL ENGINEER

SANITARY SEWER AND WATERLINE IMPROVEMENTS

TO SERVE

NORTH JUNCTION UTILITY RELOCATION

GARY JANZEN, P.E. - CITY ENGINEER
SS: CITY OF WICHITA PROJ. NO. 468-2021-002929
WL: CITY OF WICHITA PROJ. NO. 448-2021-034139

Issue:		

JOB NO.	35-210253-000-0042
DATE	01 JUNE 2021
PM	TBK
DESIGNED BY	SAC
DRAWN BY	DGS
CHECKED BY	SAC

37TH STREET TRAFFIC CONTROL PLAN

CT101

SAVED 5/19/2022 2:57:43 PM BY SCOTT.CANFIELD
PLOTTED 9/13/2022 3:06:18 PM BY KURTIS DEKAT
U:\WICHITA-C\VIL\2021\210253\000\MUNI-TRANS\DRAWINGS\210253-000-CT101.DWG