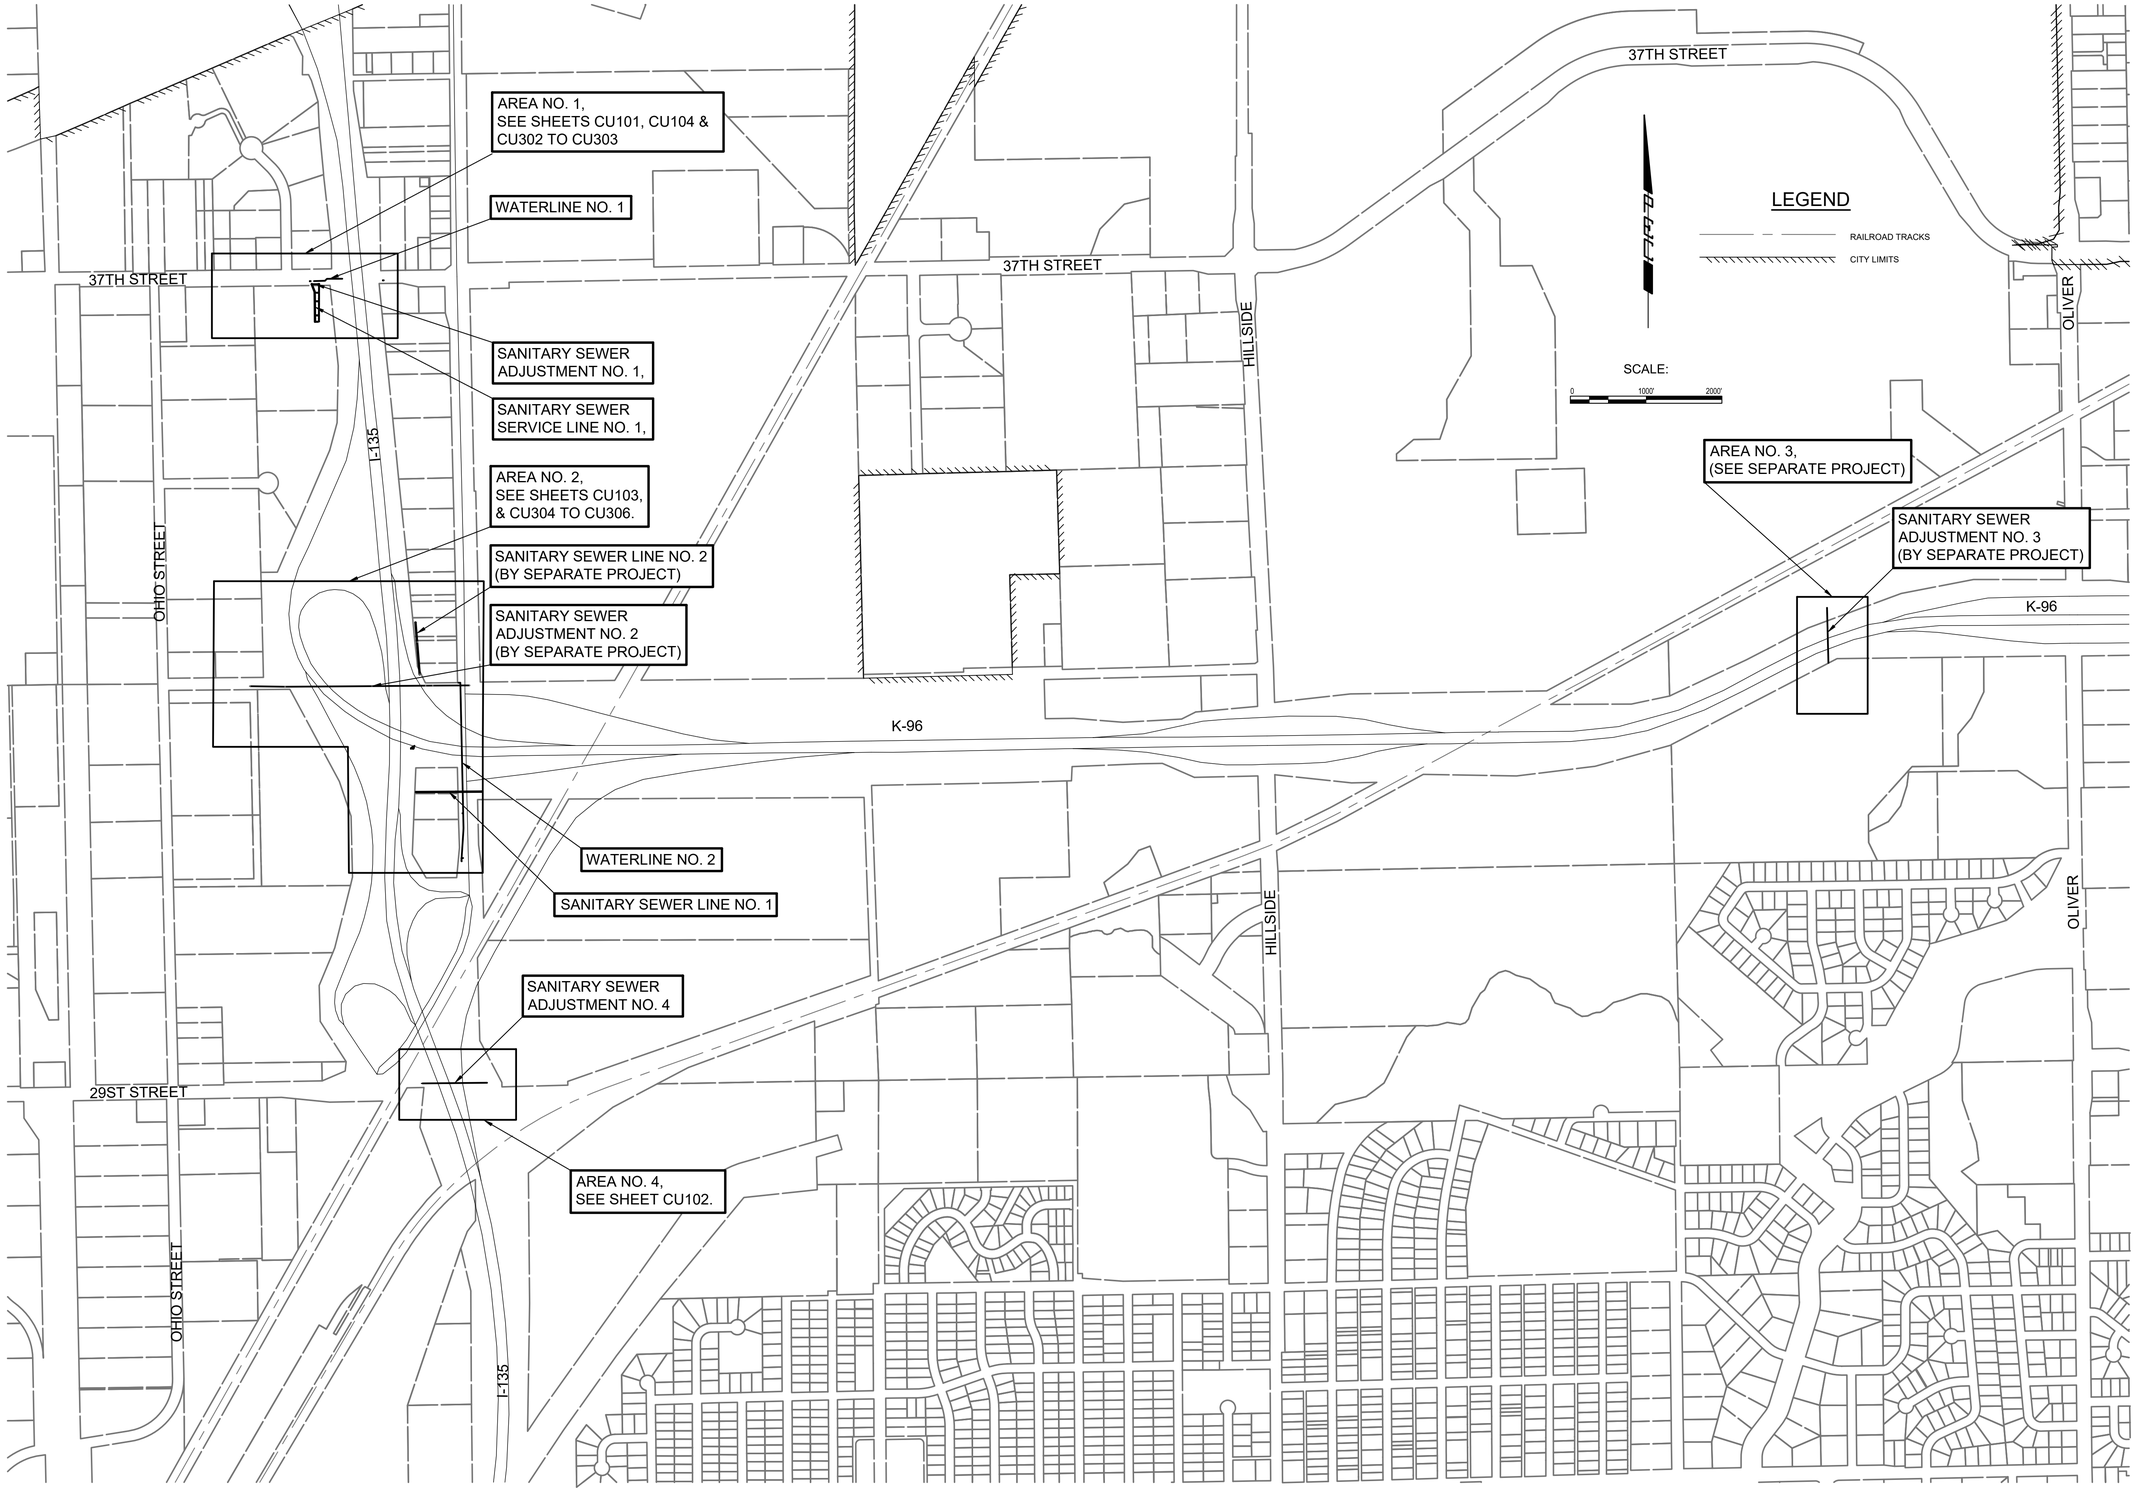

SAVED 9/12/2022 2:13:40 PM BY KURTIS.DEKAT
PLOTTED 9/13/2022 11:22:22 AM BY KURTIS DEKAT
U:\WICHITA-CIVIL\2021\210253\000\MUNI\DRAWINGS\210253-000-CU003.DWG

PEC
PROFESSIONAL ENGINEERING CONSULTANTS
303 SOUTH TOPEKA
WICHITA, KS 67202
316-262-2691 www.pec1.com

CITY OF WICHITA

TREVOR KAUFMAN
LICENSED
26008
09/14/2022
KANSAS
PROFESSIONAL ENGINEER

SANITARY SEWER AND WATERLINE IMPROVEMENTS

TO SERVE

NORTH JUNCTION UTILITY RELOCATION

GARY JANZEN, P.E. - CITY ENGINEER
SS: CITY OF WICHITA PROJ. NO. 468-2021-002929
WL: CITY OF WICHITA PROJ. NO. 448-2021-034139

Issue:		

JOB NO.	35-210253-000-0042
DATE	01 JUNE 2021
PM	TBK
DESIGNED BY	TBK
DRAWN BY	KTD
CHECKED BY	RWG

OVERALL KEY MAP

CU003