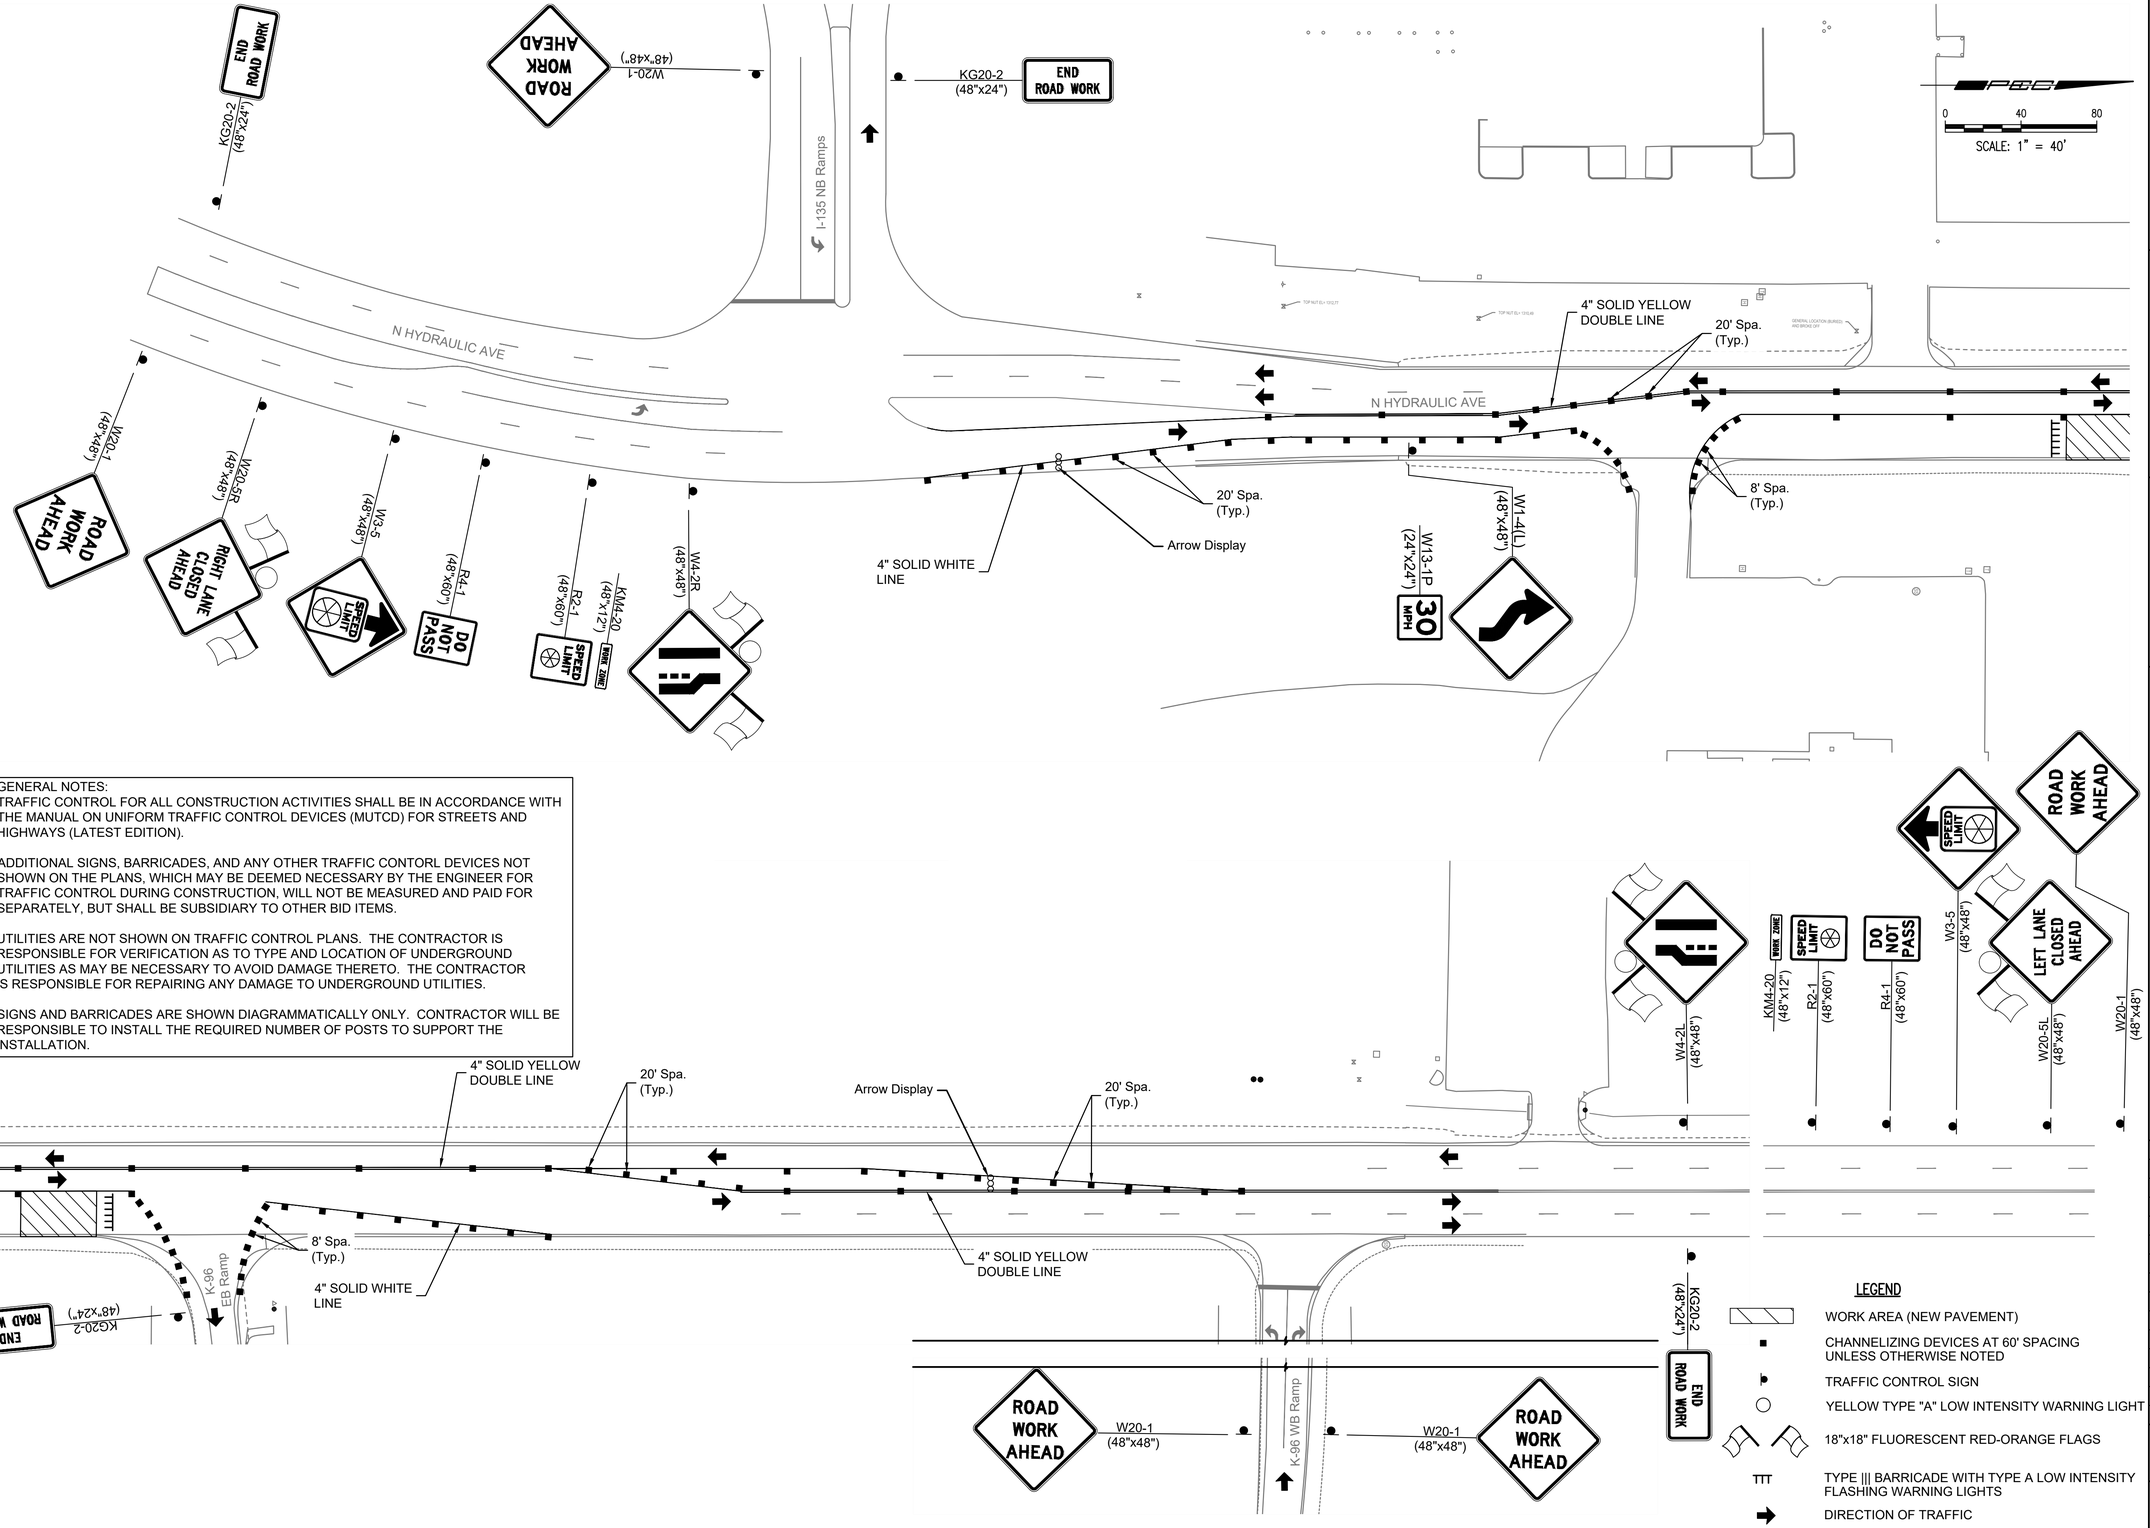

Issue:		

JOB NO.	35-210253-000-0042
DATE	01 JUNE 2021
PM	TBK
DESIGNED BY	SAC
DRAWN BY	CP
CHECKED BY	SAC

HYDRAULIC AVE TRAFFIC CONTROL PLAN

CT105

SAVED 9/13/2022 2:29:53 PM BY CARLOS PEREZ
PLOTTED 9/13/2022 3:06:53 PM BY KURTIS DEKAT
U:\WICHITA-CIVIL\2021\210253\000\MUNI-TRANS\DRAWINGS\210253-000-CT107.DWG