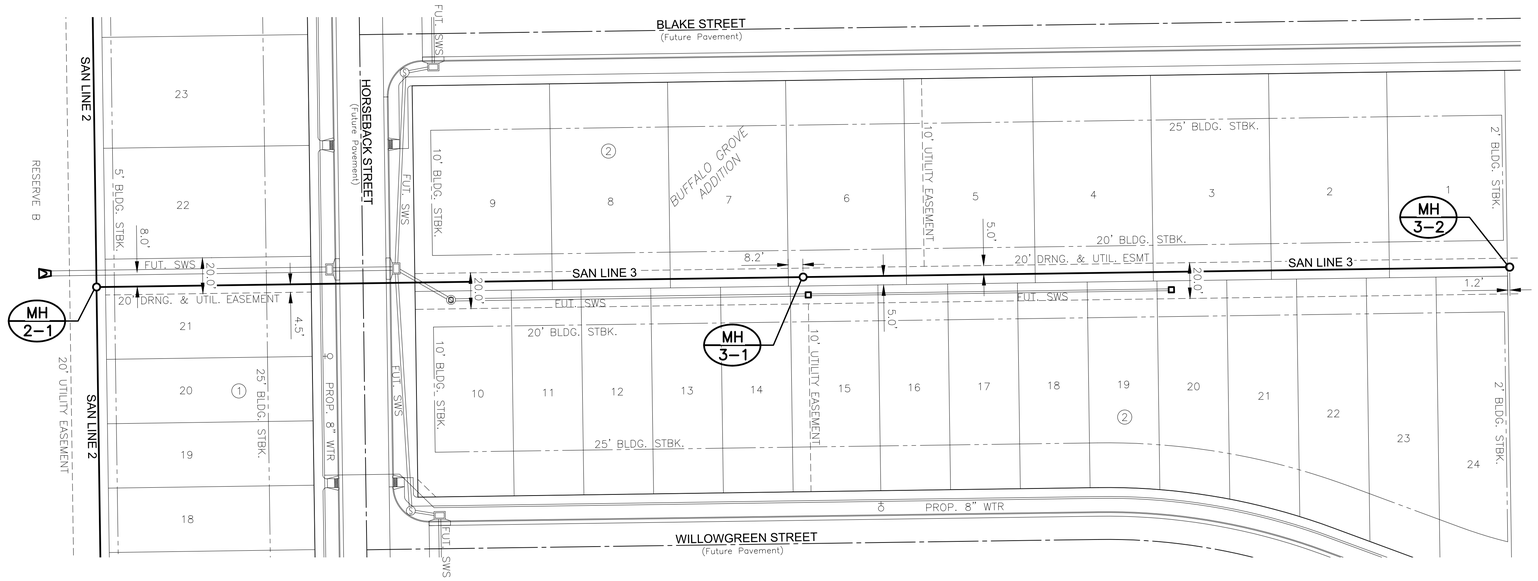

NOTE:
CONTRACTOR TO VERIFY THE DEPTH AND LOCATION OF EXISTING UTILITIES PRIOR TO CONSTRUCTION.

PLAN SAN LINE 3
PROFILE SAN LINE 3

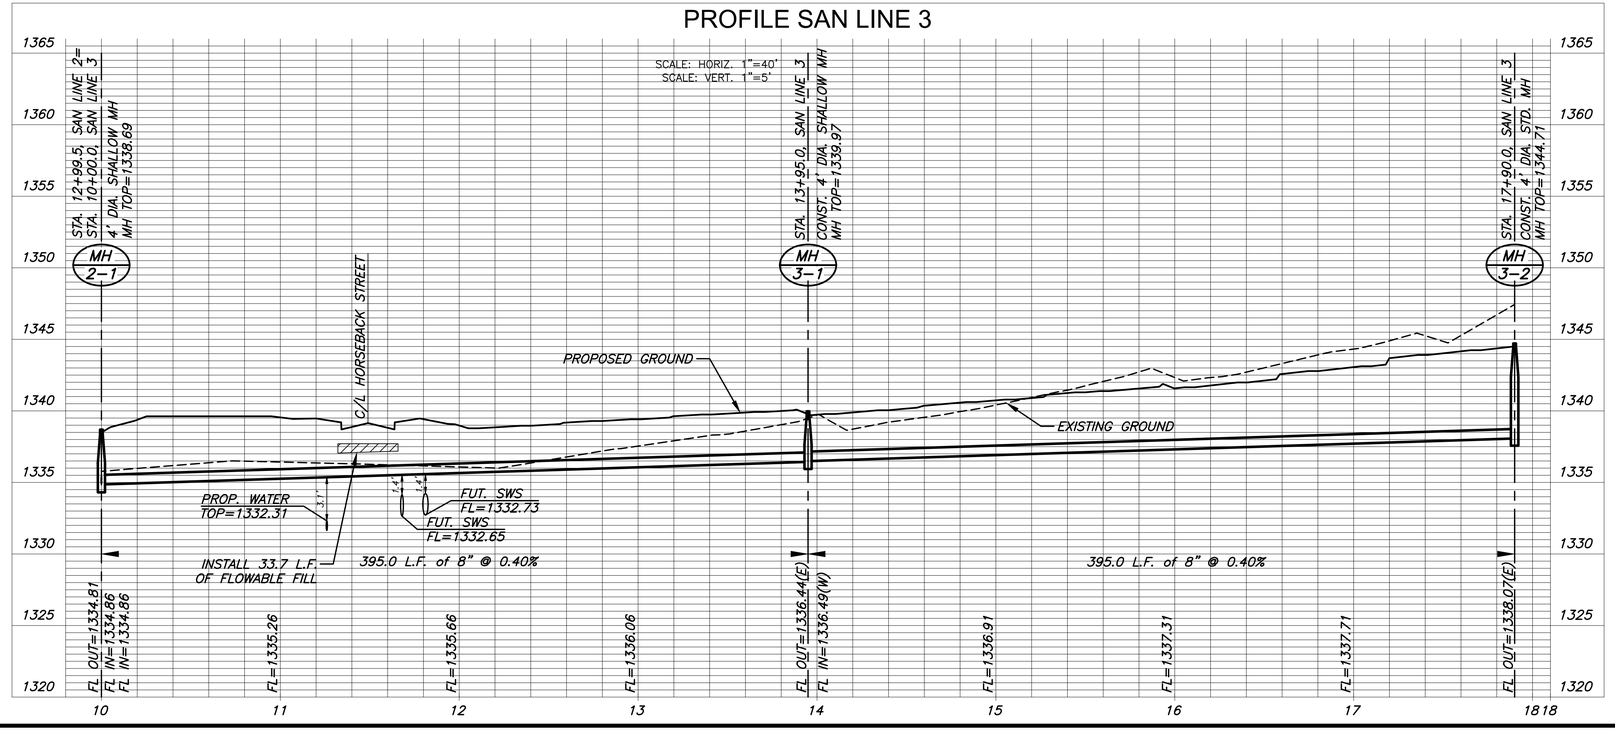

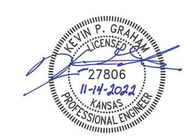

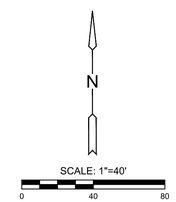

MKEC
Wichita, KS • 316-684-9600

SANITARY SEWER PLANS FOR
BUFFALO GROVE ADDITION
WICHITA, KANSAS

©2022
MKEC Engineering
All Rights Reserved
www.mkec.com
These drawings and their contents, including, but not limited to, all concepts, designs, & ideas are the exclusive property of MKEC Engineering (MKEC), and may not be used or reproduced in any way without the express consent of MKEC.

SAN LINE 3

PROJECT NO.	468-2022-026702
DATE	NOV 2022
SCALE	1" = 40"

DESIGNED	DRAWN	CHECKED
KPG	MKEC	KPG

NO.	REVISION	DATE

SHEET NO.
07 OF 14

PLOTTED: Thursday, November 10, 2022 @ 09:53AM
J:\PROJECTS\2020\2020\1010706_SCHROEDER_127TH AND PAWNEE\00 20706 CAD\SHTS\05 CIVIL\SAN\20706_SAN_LINE 3.DWG