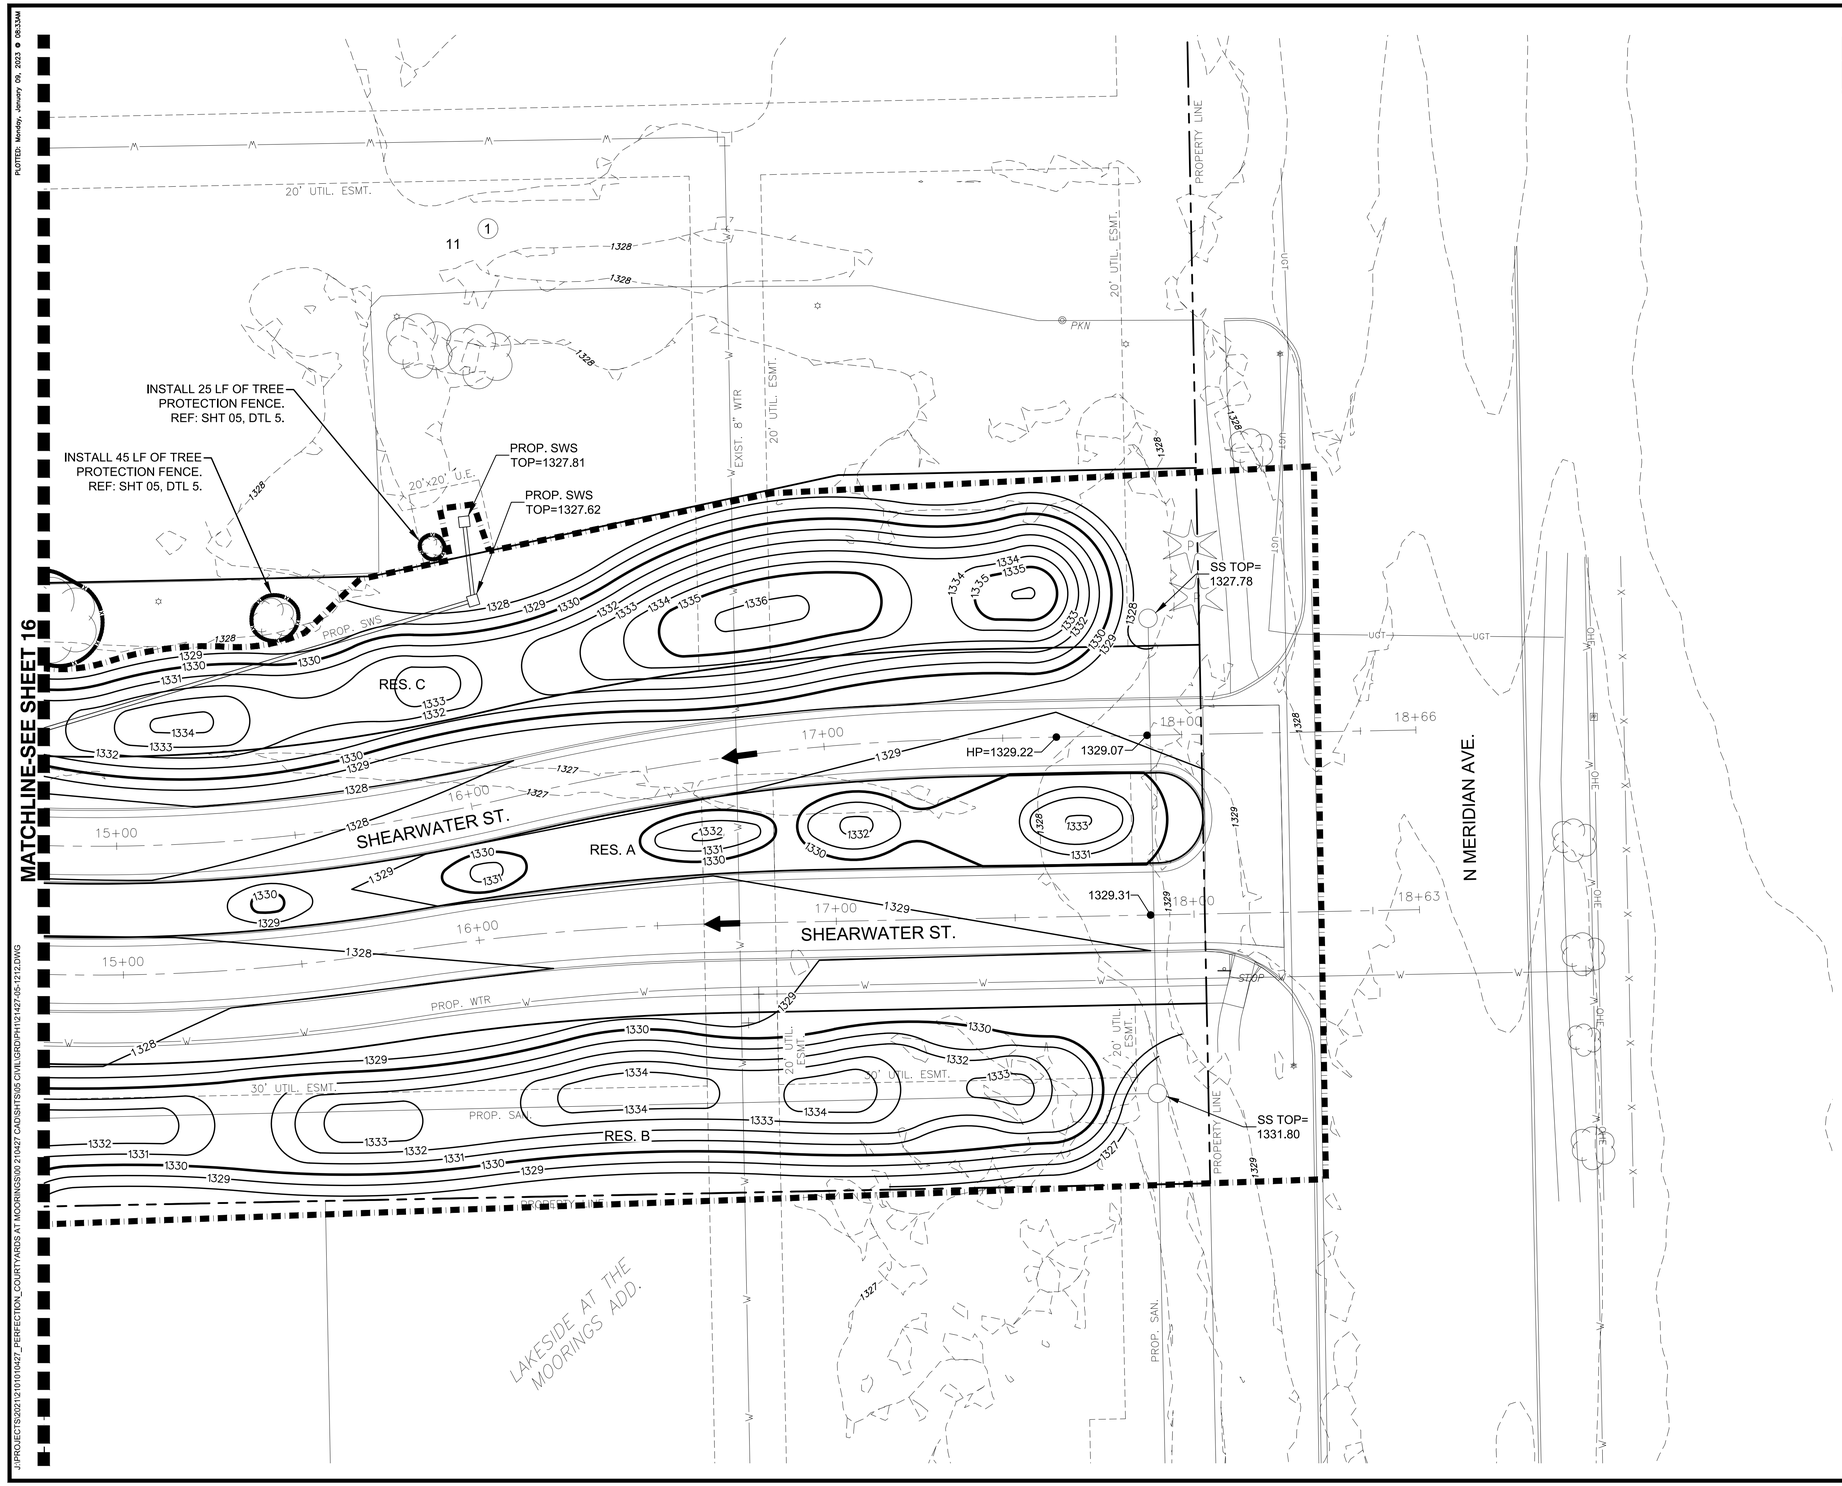

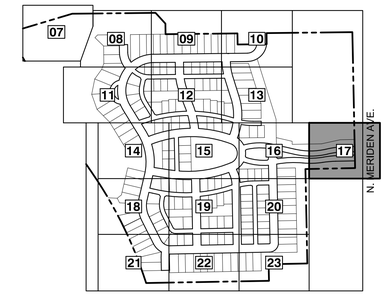

KEY MAP

NOTES:
VERTICAL DATUM USED IS NAVD88.

LEGEND

1250	EXISTING CONTOUR
1250	PROPOSED CONTOUR
W	PROP. WATERLINE
	PROP. STORMWATER SEWER
	PROP. SANITARY SEWER
W	EXIST. STORMWATER SEWER
	EXIST. STORMWATER SEWER
	EXIST. SANITARY SEWER
UGT	EXIST. UNDERGROUND TELEPHONE
UGE	EXIST. UNDERGROUND ELECTRICAL
OHE	EXIST. OVERHEAD ELECTRICAL
	LIMITS OF GRADING
1329.86	SPOT ELEVATIONS
	TREE PROTECTION

N

SCALE: 1"=20'
0 20 40

MKEC
Wichita, KS • 316-684-9600

MASS GRADING PLANS FOR
COURTYARDS AT THE MOORINGS
WICHITA, KS

©2023
MKEC Engineering
All Rights Reserved
www.mkec.com
These drawings and their contents, including, but not limited to, all concepts, designs, & ideas are the exclusive property of MKEC Engineering (MKEC), and may not be used or reproduced in any way without the express consent of MKEC.

GRADING PLAN

PROJECT NO.	458-2022-085511
DATE	JAN. 2023
SCALE	1" = 20'

DESIGNED	DRAWN	CHECKED
DML	CJL	SPE

NO.	REVISION	DATE

SHEET NO.
17 OF 43

PLOTTED: Monday, January 09, 2023 @ 08:33AM
J:\PROJECTS\2021\210\10427_PERFECTION_COURTYARDS AT MOORINGS\00 210427 CAD\SHTS\05 CIVIL\GRD\PH1\210427-05-1212.DWG