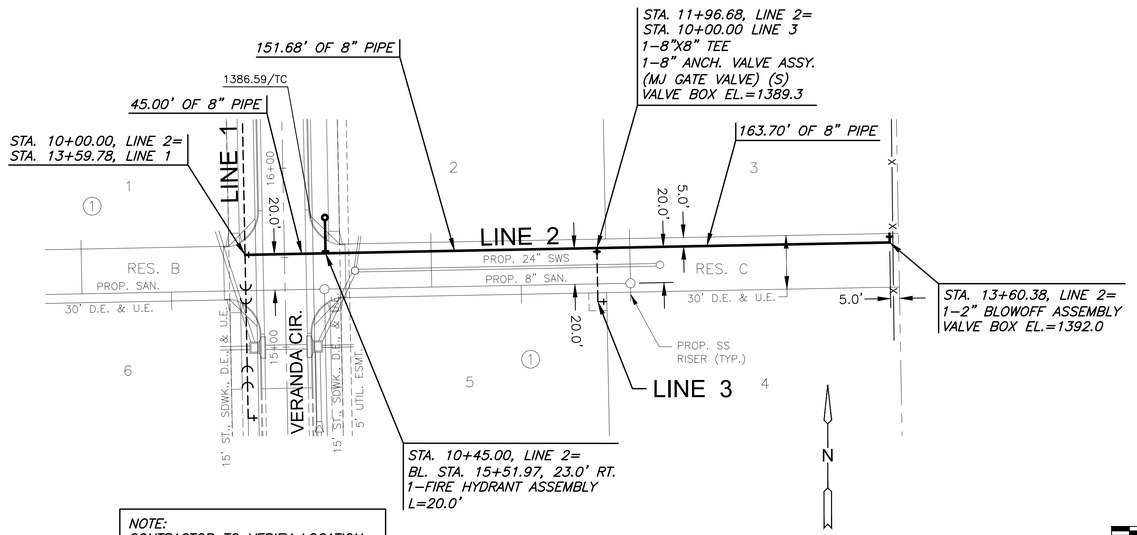

NOTE:
CONTRACTOR TO VERIFY LOCATION AND ELEVATION OF EXISTING WATER LINE PRIOR TO CONSTRUCTION.

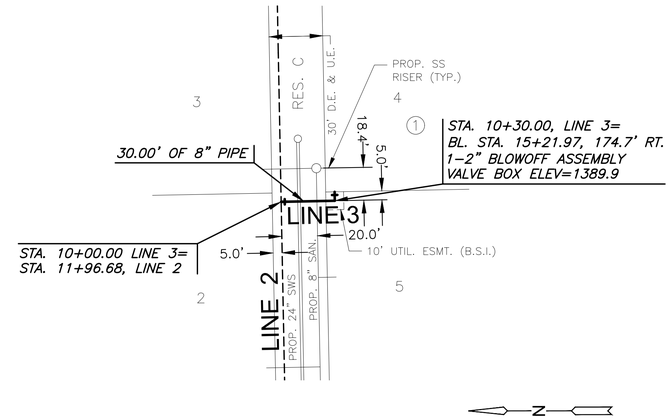

SCALE: 1"=40'
0 40 80

PLAN WTR LINE 2

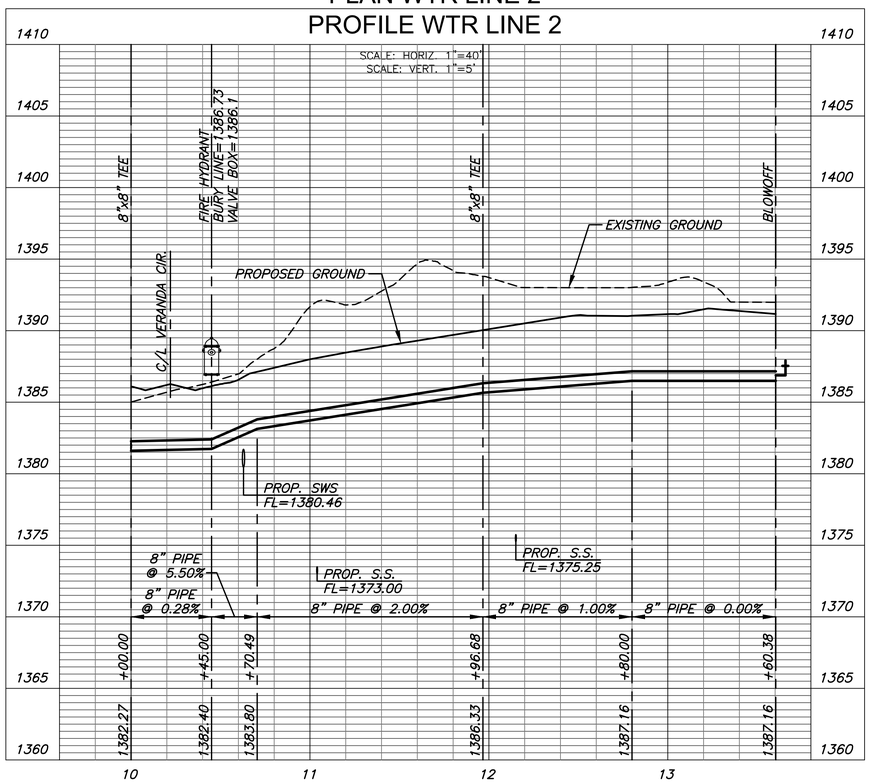

PLAN WTR LINE 3

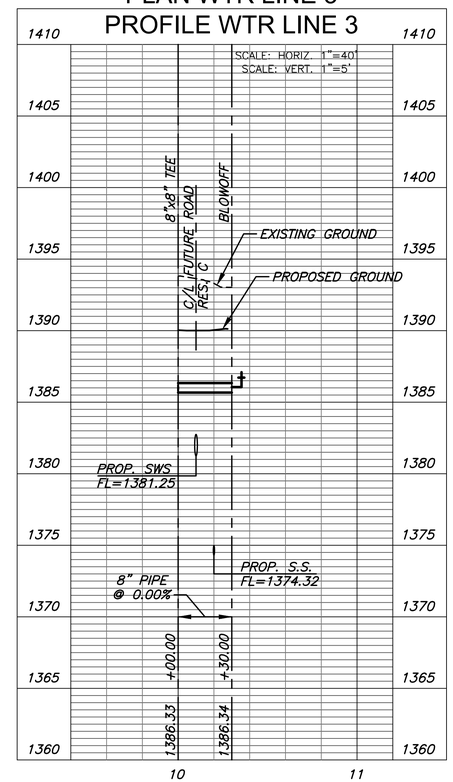

MKEC
Wichita, KS • 316-684-9600

SCOTT PRESTON EVANS
LICENSED
24423
2/6/23
KANSAS
PROFESSIONAL ENGINEER

WATER DISTRIBUTION PLANS FOR

VERANDA SECOND ADDITION

PHASE 1

©2023
MKEC Engineering
All Rights Reserved
www.mkec.com
These drawings and their contents, including, but not limited to, all concepts, designs, & ideas are the exclusive property of MKEC Engineering (MKEC), and may not be used or reproduced in any way without the express consent of MKEC.

WTR LINE 2 & 3

PROJECT NO.	448-2022-000360
DATE	JAN. 2023
SCALE	1" = 40'

DESIGNED	DRAWN	CHECKED
MKB	JWC	SPE

NO.	REVISION	DATE

SHEET NO.
05 OF 12

PLOTTED: Monday, February 06, 2023 @ 09:00AM
J:\PROJECTS\2017\170\10370_VERANDA ADD_17370 CAD\SHTS\05 CIVIL\WTR\2ND ADDITION\17370 2ND WTR LINE 2.DWG