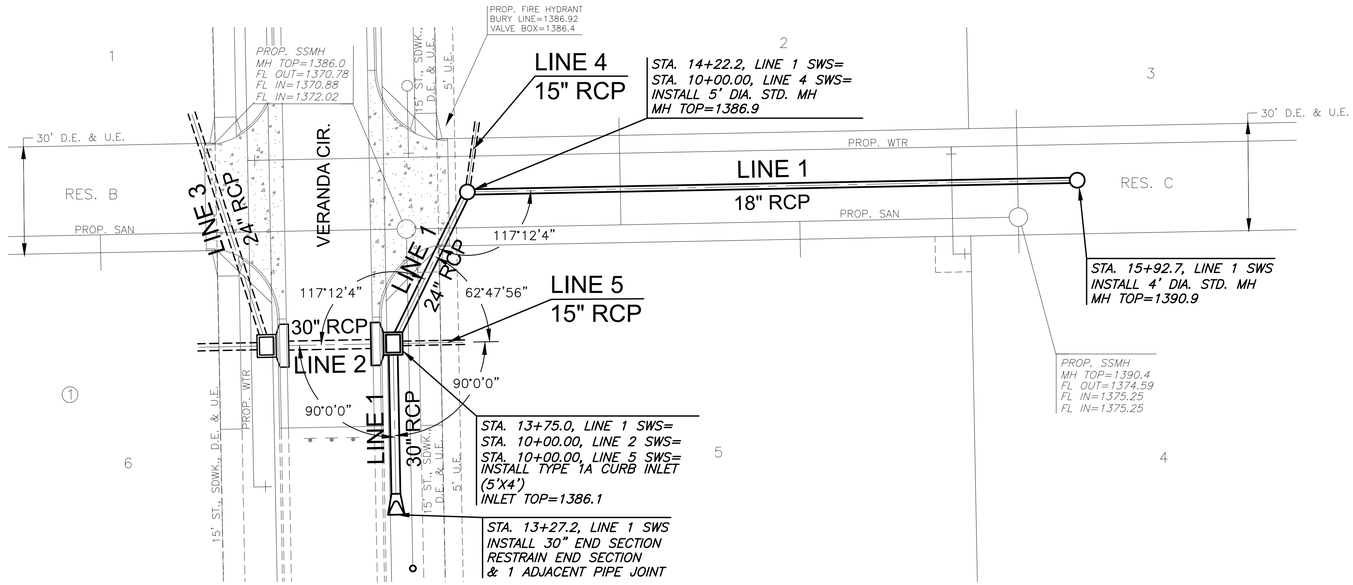

NOTE:
CONTRACTOR TO VERIFY THE DEPTH AND LOCATION OF EXISTING UTILITIES PRIOR TO CONSTRUCTION.

N

SCALE: 1"=20'
0 20 40

PLAN LINE 1 SWS
PROFILE LINE 1 SWS

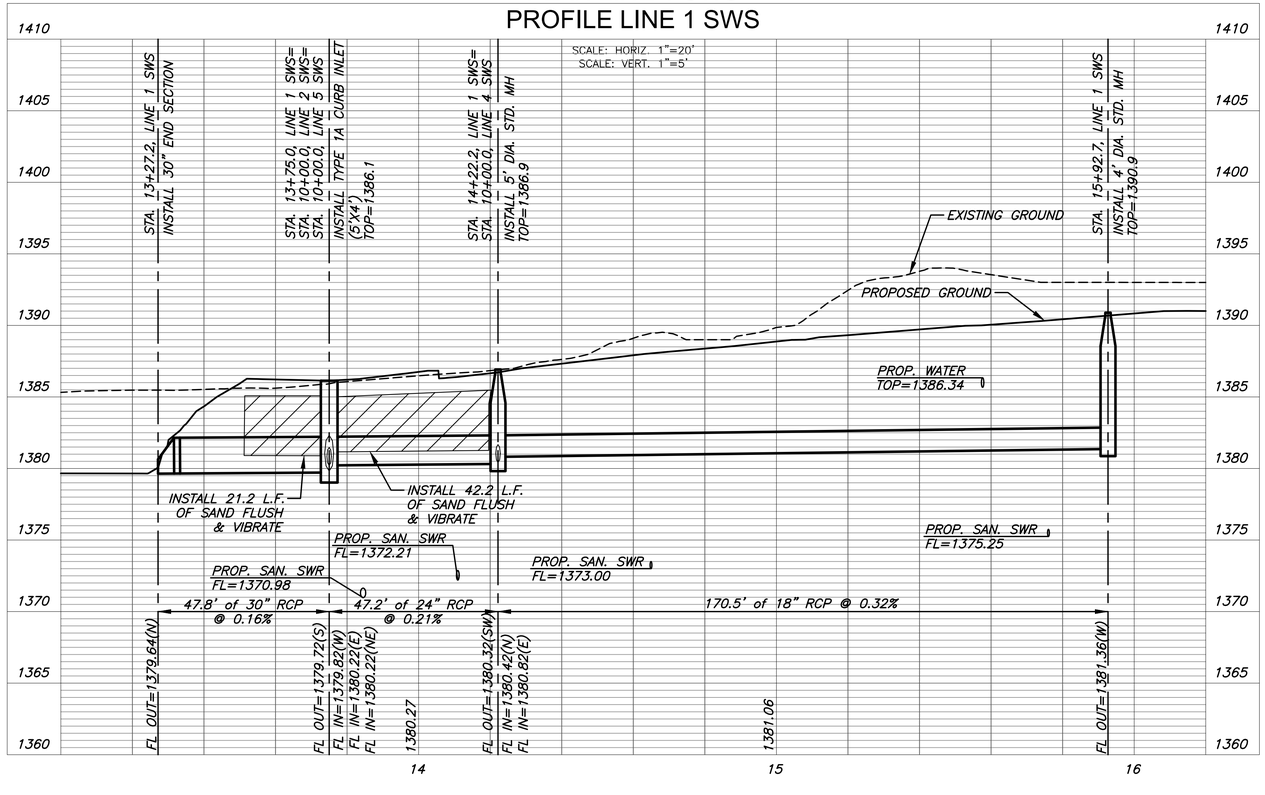

MKEC
Wichita, KS • 316-684-9600

PAVING & INCIDENTAL DRAINAGE PLANS FOR PHASE 1

VERANDA SECOND ADDITION

PHASE 1

©2023
MKEC Engineering
All Rights Reserved
www.mkec.com
These drawings and their contents, including, but not limited to, all concepts, designs, & ideas are the exclusive property of MKEC Engineering (MKEC), and may not be used or reproduced in any way without the express consent of MKEC.

LINE 1

PROJECT NO.	472-2022-085763
DATE	FEB 2023
SCALE	1"=20'

DESIGNED	DRAWN	CHECKED
MKB	LAL	SPE

NO.	REVISION	DATE

SHEET NO.
15 OF 33

PLOTTED: Monday, February 06, 2023 @ 08:42AM

J:\PROJECTS\2017\1701\01070_VERANDA ADD_17370 CAD\SHTS\05 CIVIL\SWS\17370-05-4200.DWG