VERANDA SECOND ADDITION
XSEC 3
CROSS SECTIONS

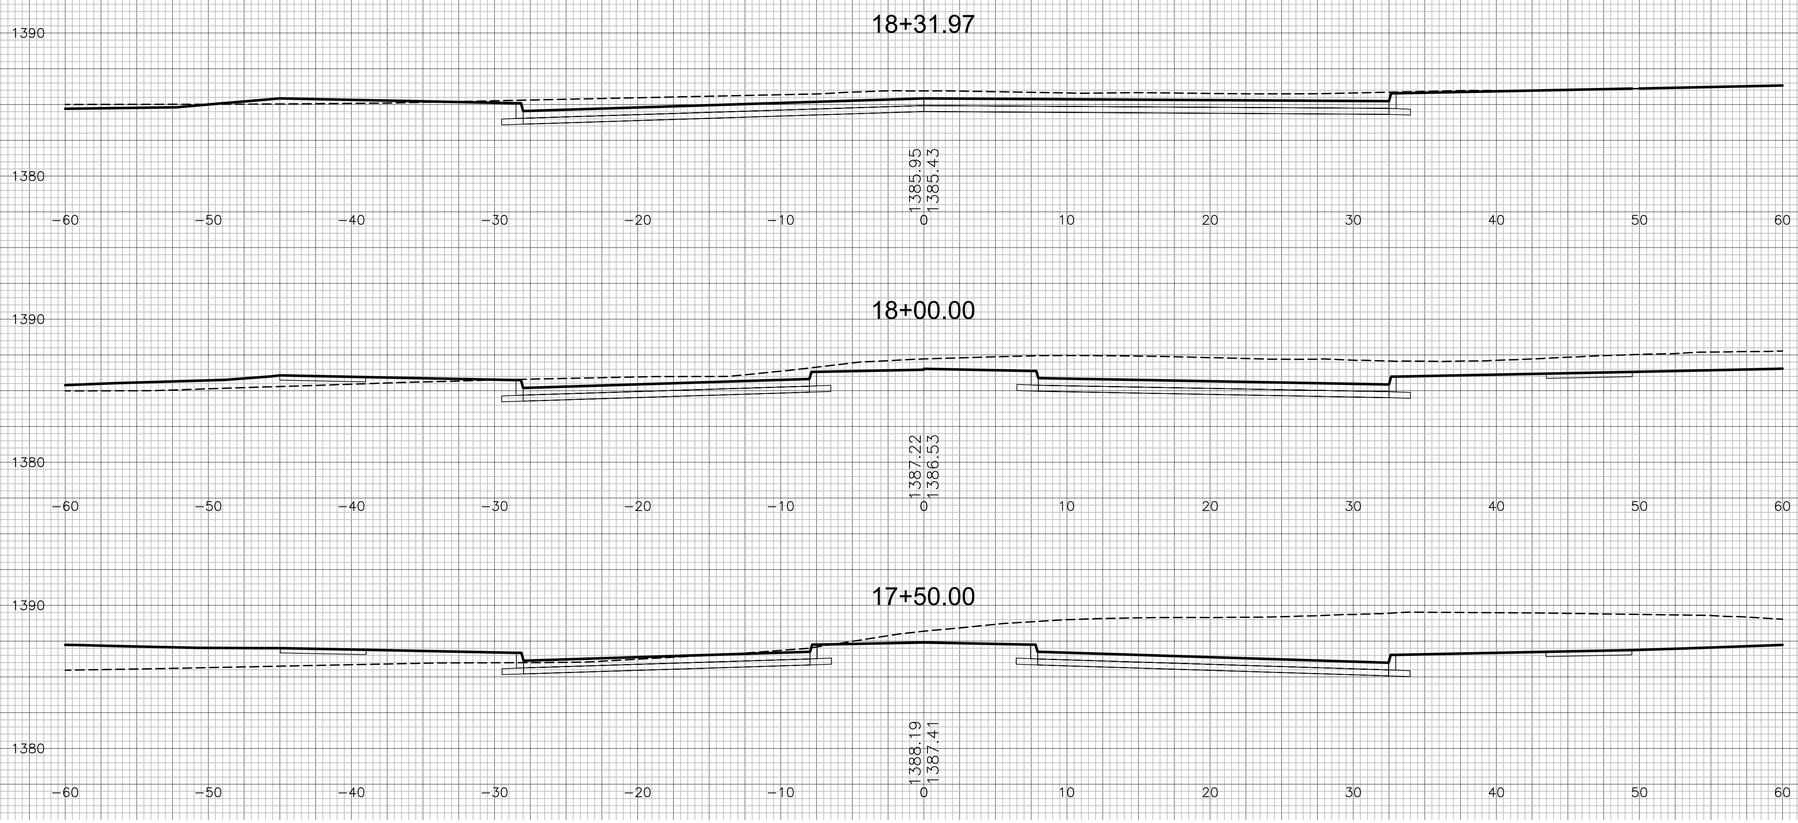

VERANDA CIR

17370-05-5800