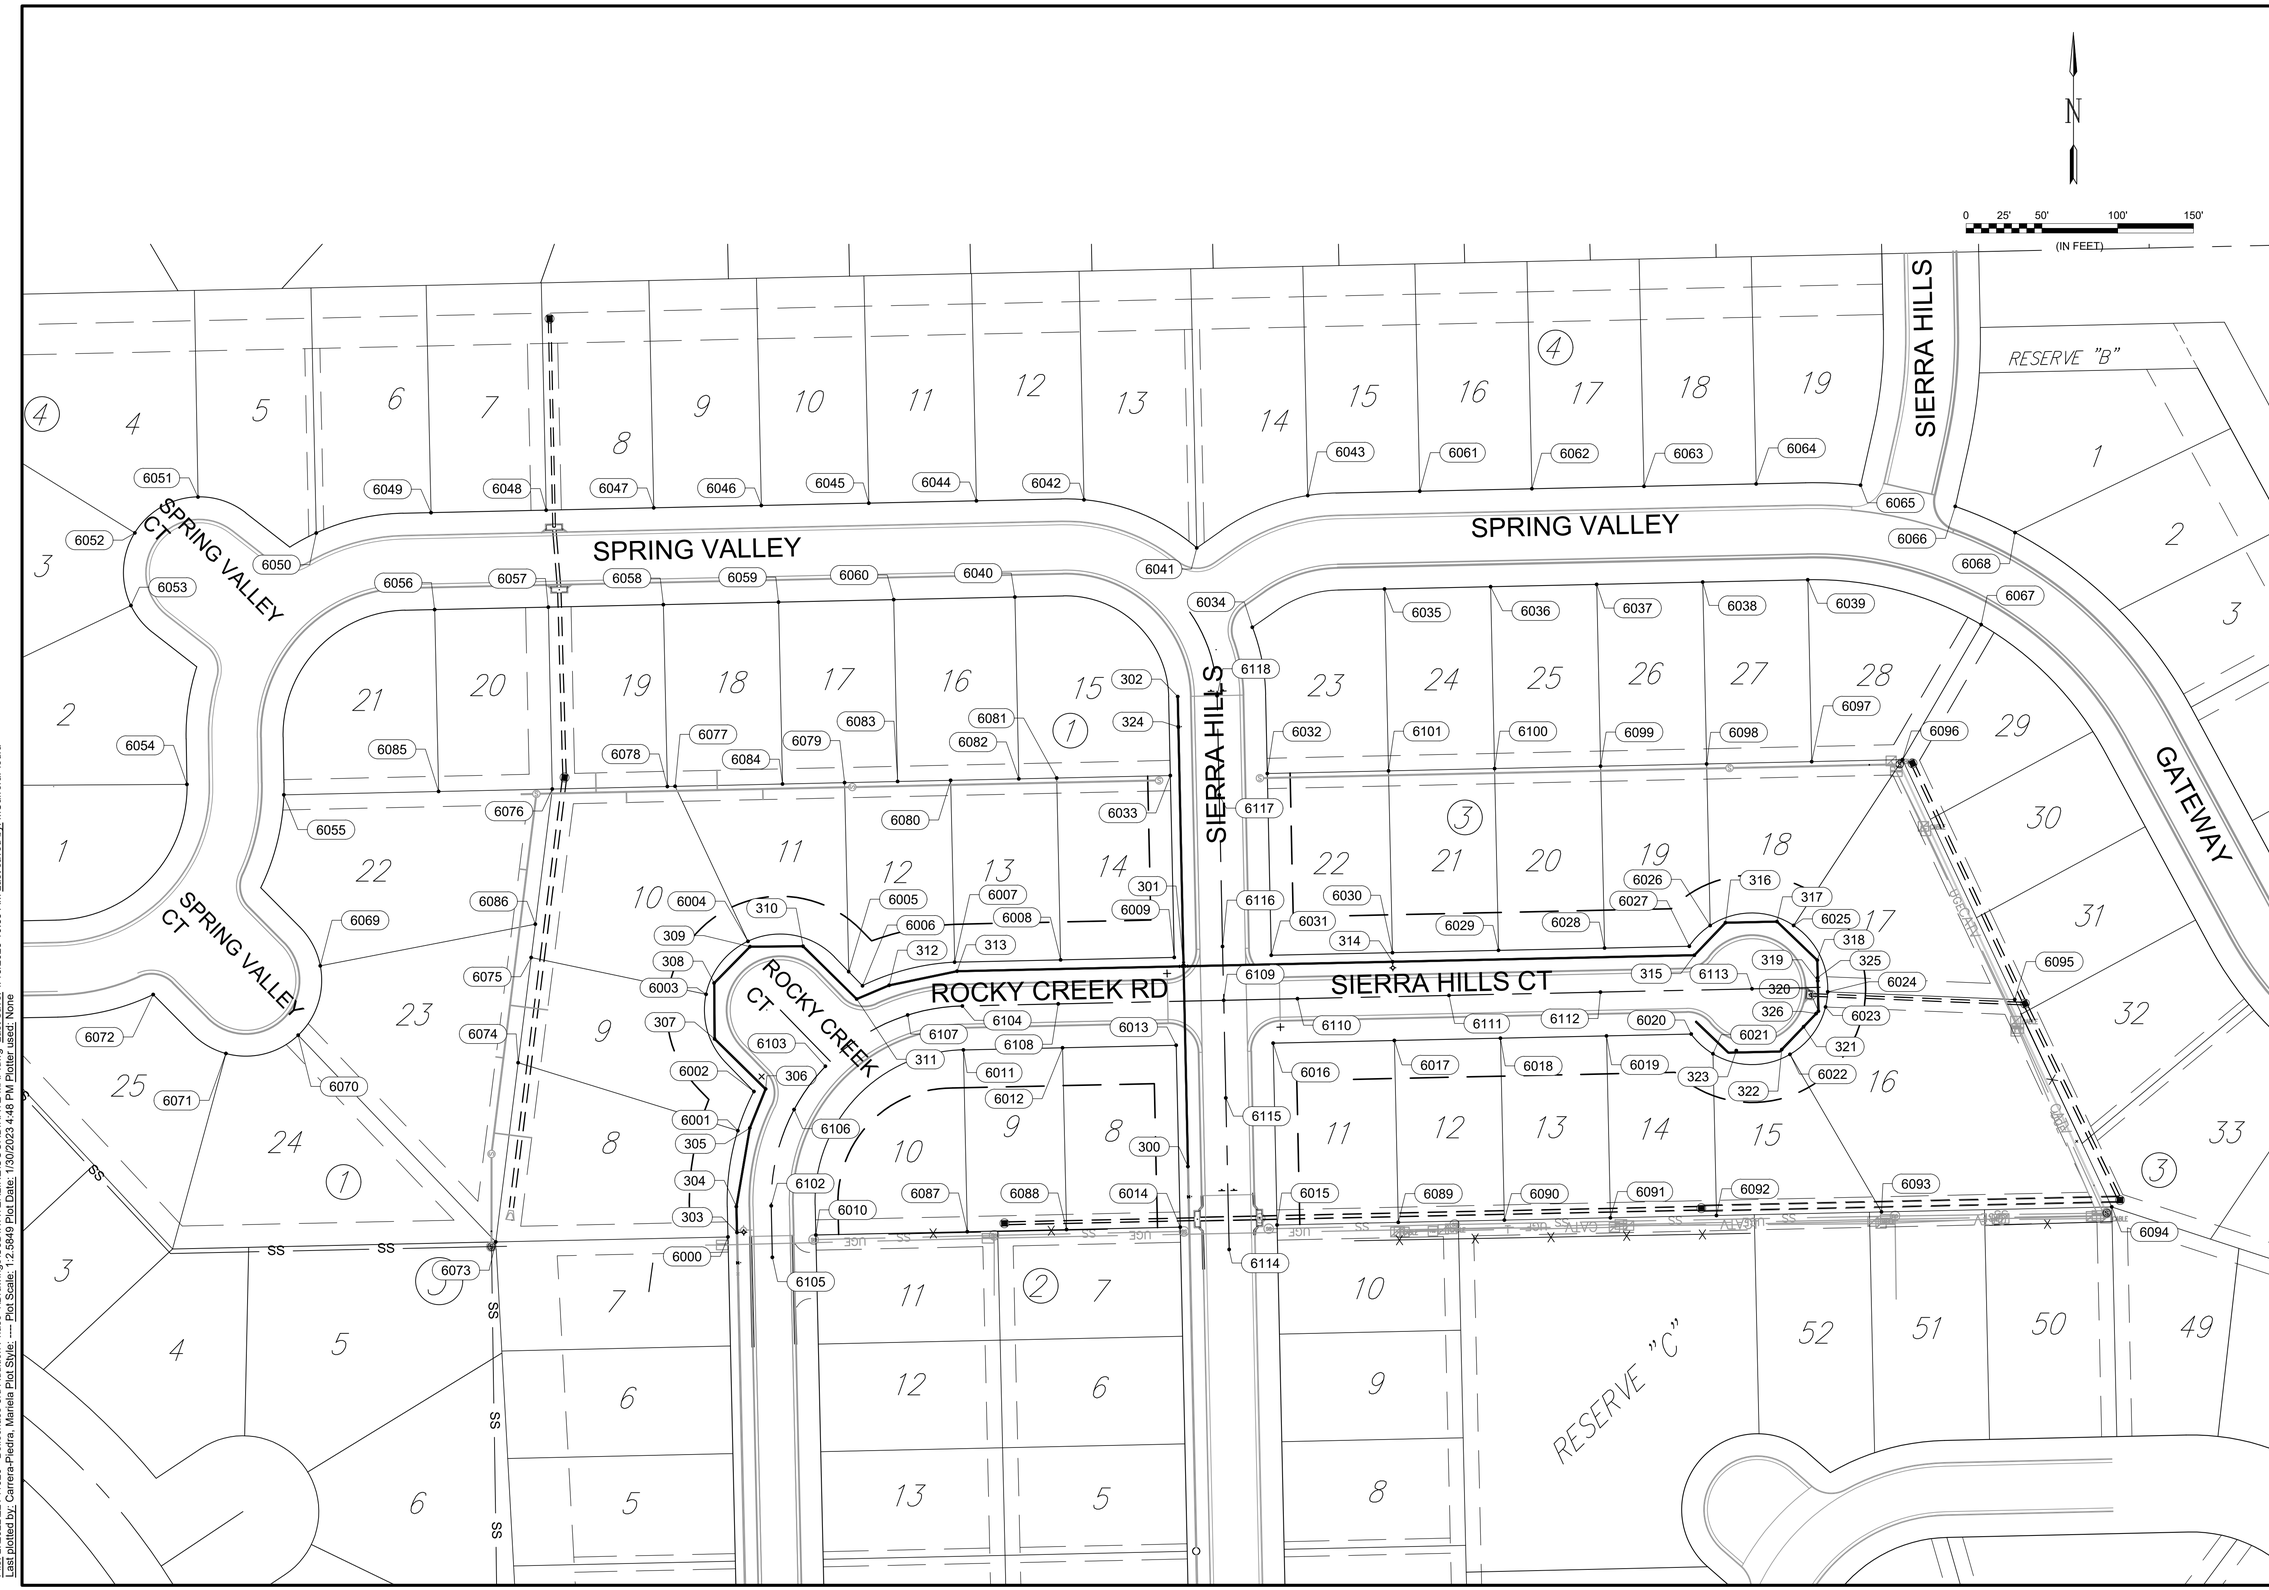

© 2022 GARVER, LLC
THIS DOCUMENT, ALONG WITH THE IDEAS AND DESIGNS CONVEYED HEREIN, SHALL BE CONSIDERED INSTRUMENTS OF PROFESSIONAL SERVICE AND ARE PROPERTY OF GARVER, LLC. ANY USE, REPRODUCTION, OR DISTRIBUTION OF THIS DOCUMENT, ALONG WITH THE IDEAS AND DESIGN CONTAINED HEREIN, IS PROHIBITED UNLESS AUTHORIZED IN WRITING BY GARVER, LLC OR EXPLICITLY ALLOWED IN THE GOVERNING PROFESSIONAL SERVICES AGREEMENT FOR THIS WORK.

1995 Midfield Road
Wichita, KS 67209
(316) 264-8008

ERIC JOHN GLOVER
LICENSED
18144
1-30-23
KANSAS
PROFESSIONAL ENGINEER

REV.	DATE	DESCRIPTION	BY

CITY OF WICHITA
WICHITA, KANSAS

BELLECHASE THIRD ADDITION PHASE 4 WATERLINE

COORDINATE MAP (1 OF 2)

JOB NO.: 22T41020
DATE: JAN. 2023
DESIGNED BY: EJG
DRAWN BY: MCP

BAR IS ONE INCH ON ORIGINAL DRAWING
0 1"
IF NOT ONE INCH ON THIS SHEET, ADJUST SCALES ACCORDINGLY.

DRAWING NUMBER
■

SHEET NUMBER 8 OF 16

File: L:\2022\22T41020 - Bellechase 3rd Addition Phase 4\Drawings\C3D\WATERLINE\COORDINATE MAP.dwg Last Save: 1/13/2023 10:53 AM Last saved by: MCarreraPiedra
Last plotted by: Carrera-Piedra, Mariela Plot Style: ---- Plot Scale: 1':2.5849 Plot Date: 1/30/2023 4:48 PM Plotter used: None