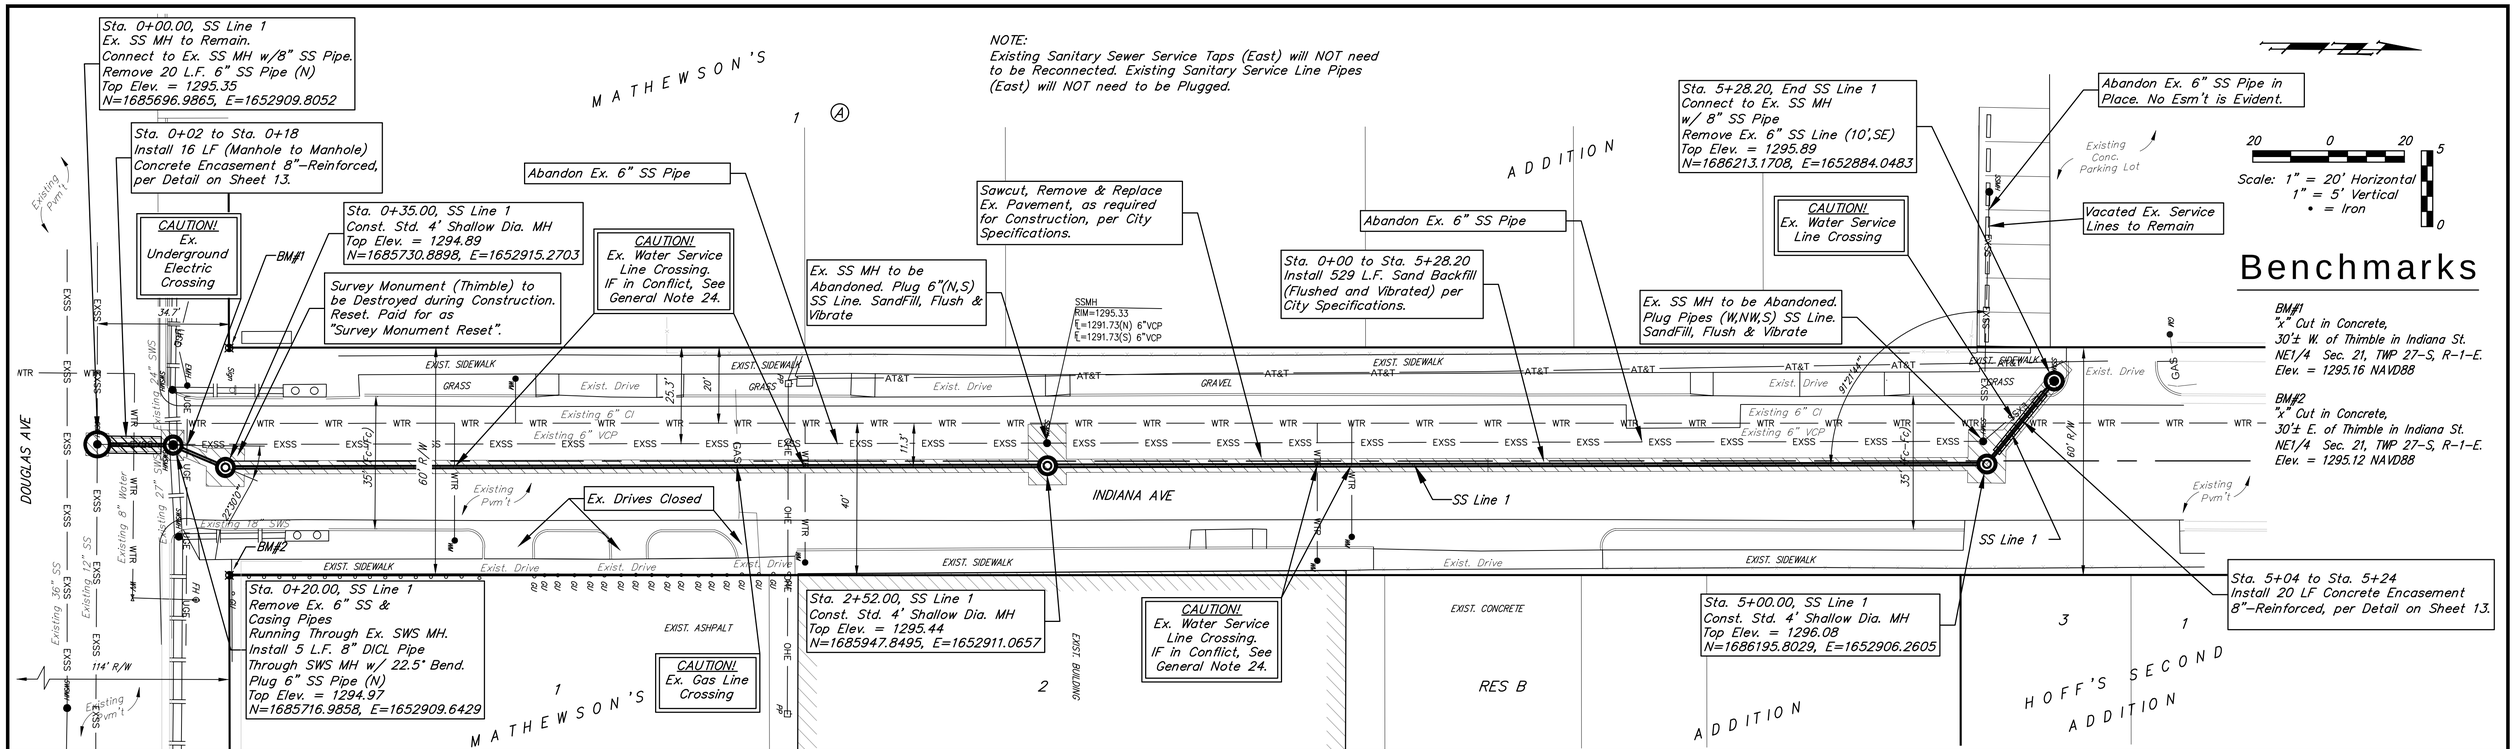

BRENT WOOTEN
LICENSED
8470
01/06/2023
KANSAS
PROFESSIONAL ENGINEER

BAUGHMAN COMPANY

315 Ellis St.
Wichita, KS 67211
316-262-7271
BaughmanCo.com

MATHEWSON'S ADD

SS LINE 1

SANITARY SEWER IMPROVEMENTS

PROJECT NUMBER:
19-05-E282

DESIGN: NBW DRAWN: JSB

DATE: January 6, 2023

SHEET 4 OF 13

File: E:\Projects\Indiana SS Replacement (22-06-G050)\Engineering\Phase 1\PPS\Indiana_PPS.dwg