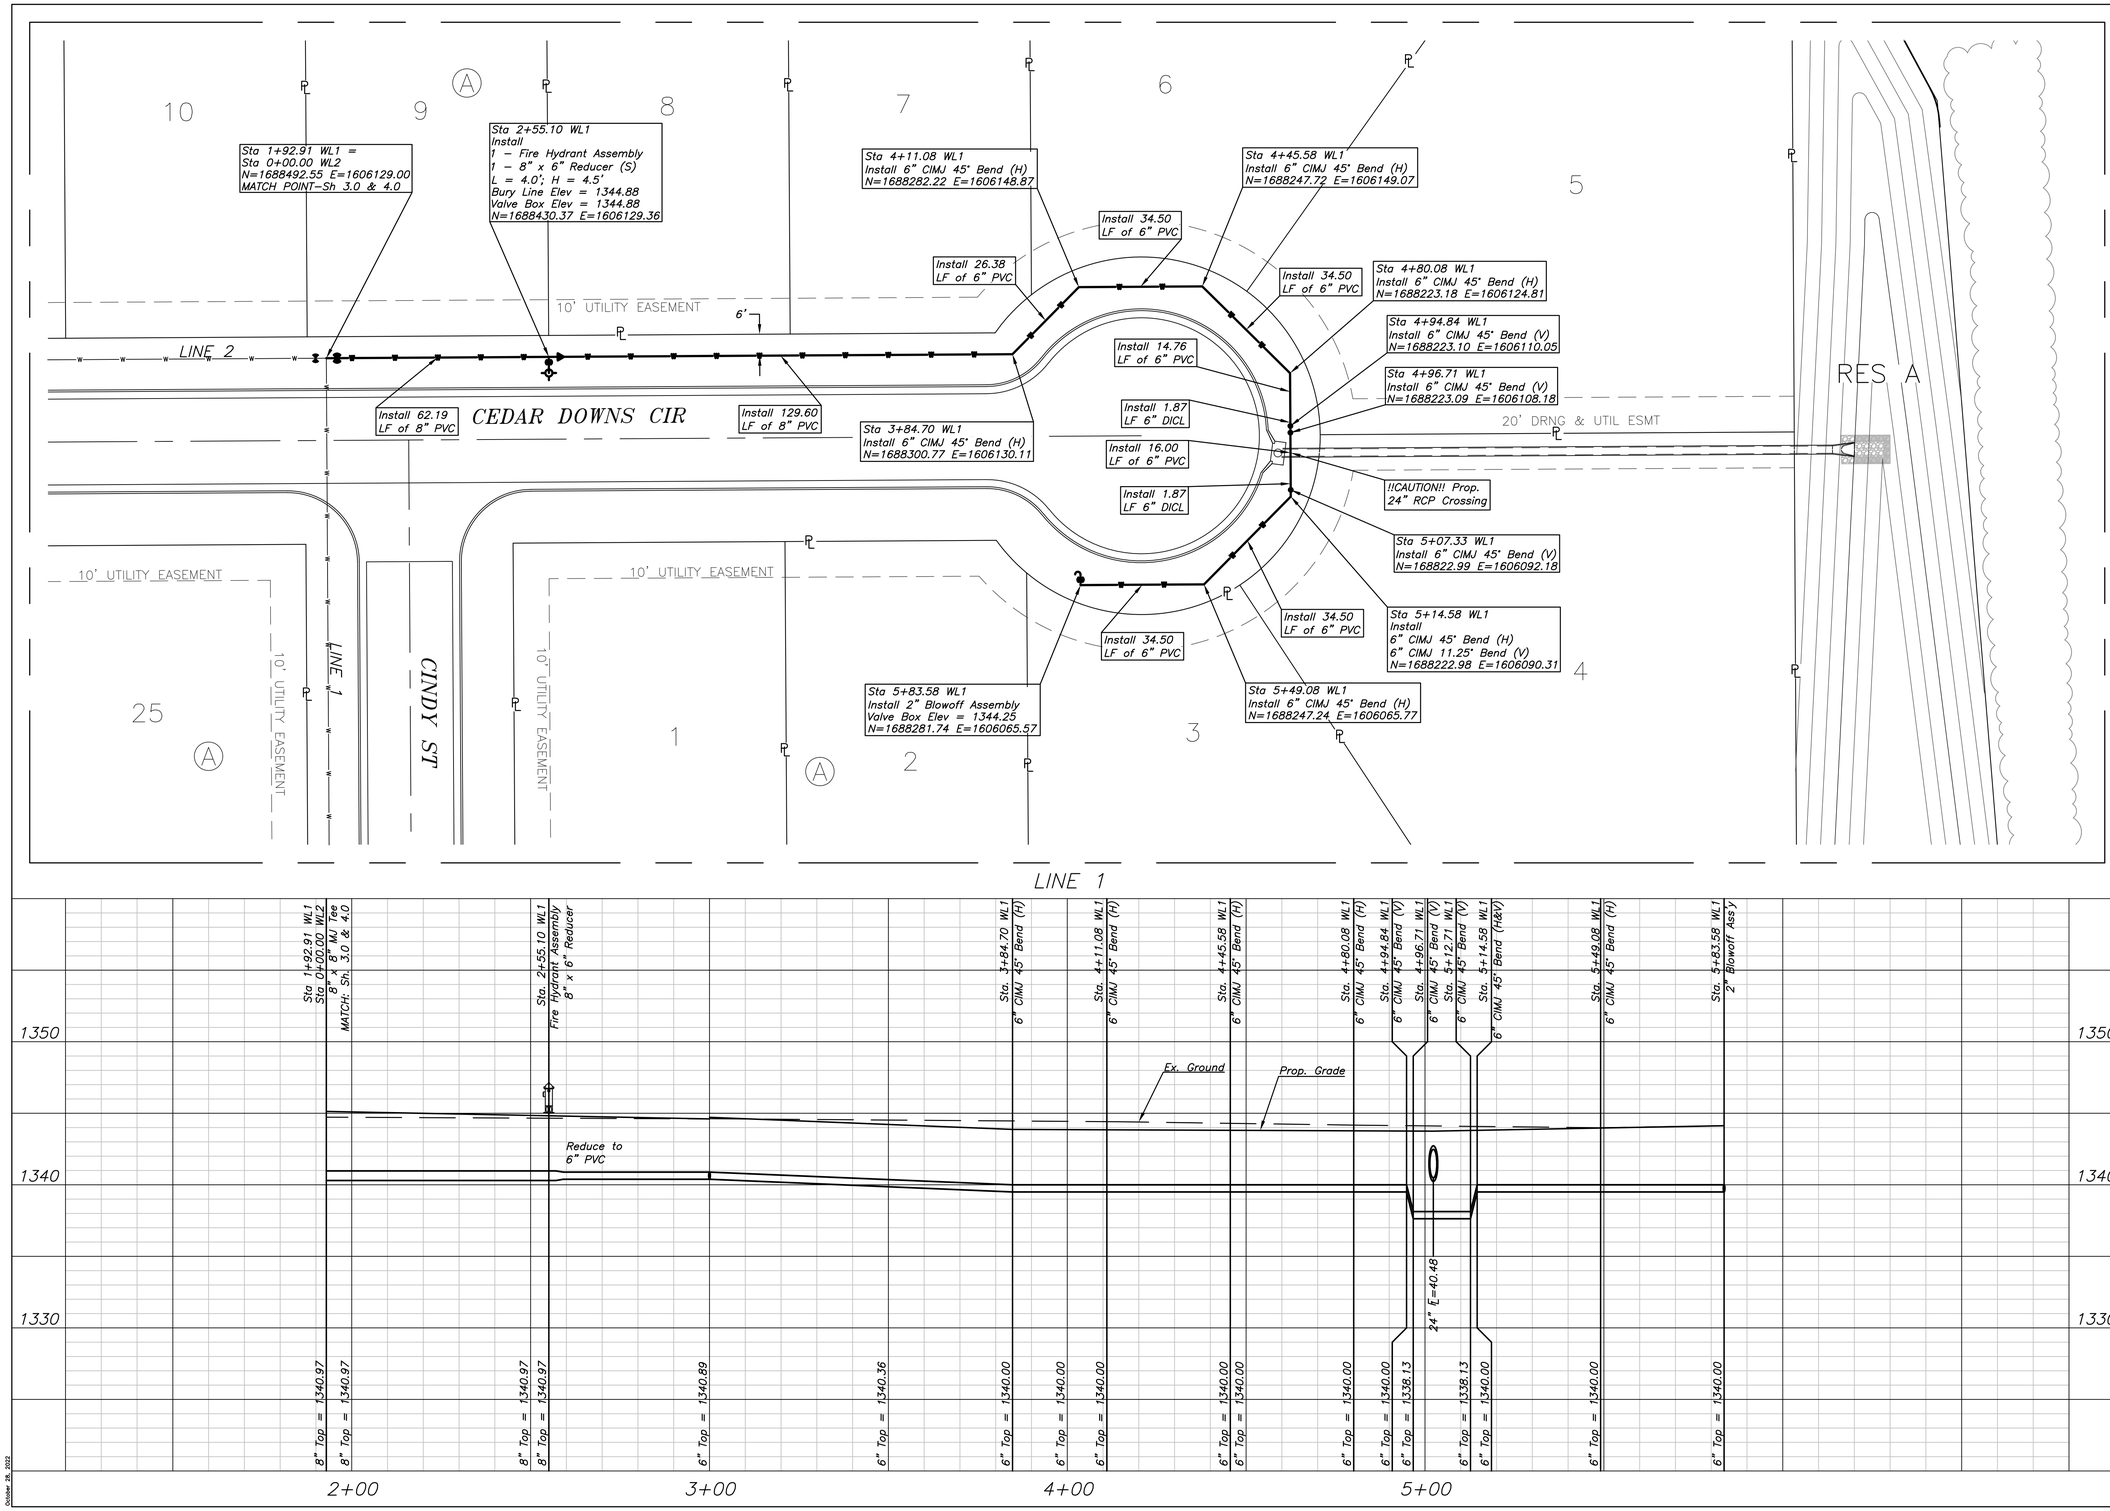

KIRK E. MILLER
LICENSED
10.28.2022
11283
KANSAS
PROFESSIONAL ENGINEER

THIS SHEET HAS BEEN SIGNED, SEALED AND DATED DIGITALLY

VERTICAL SCALE
1 INCH = 5 FEET

HORIZONTAL SCALE
1 INCH = 20 FEET

Cedar Dale Addition

WL1 Plan & Profile

Wichita, Kansas

KEMILLER ENGINEERING
117 E. Lewis, Wichita, KS 67202 (316)264-0242

KEM PROJ.	DATE	SHEET
20130	11.2022	3.1
DESIGN KEM	DRAWN ZJS	

October 28, 2022