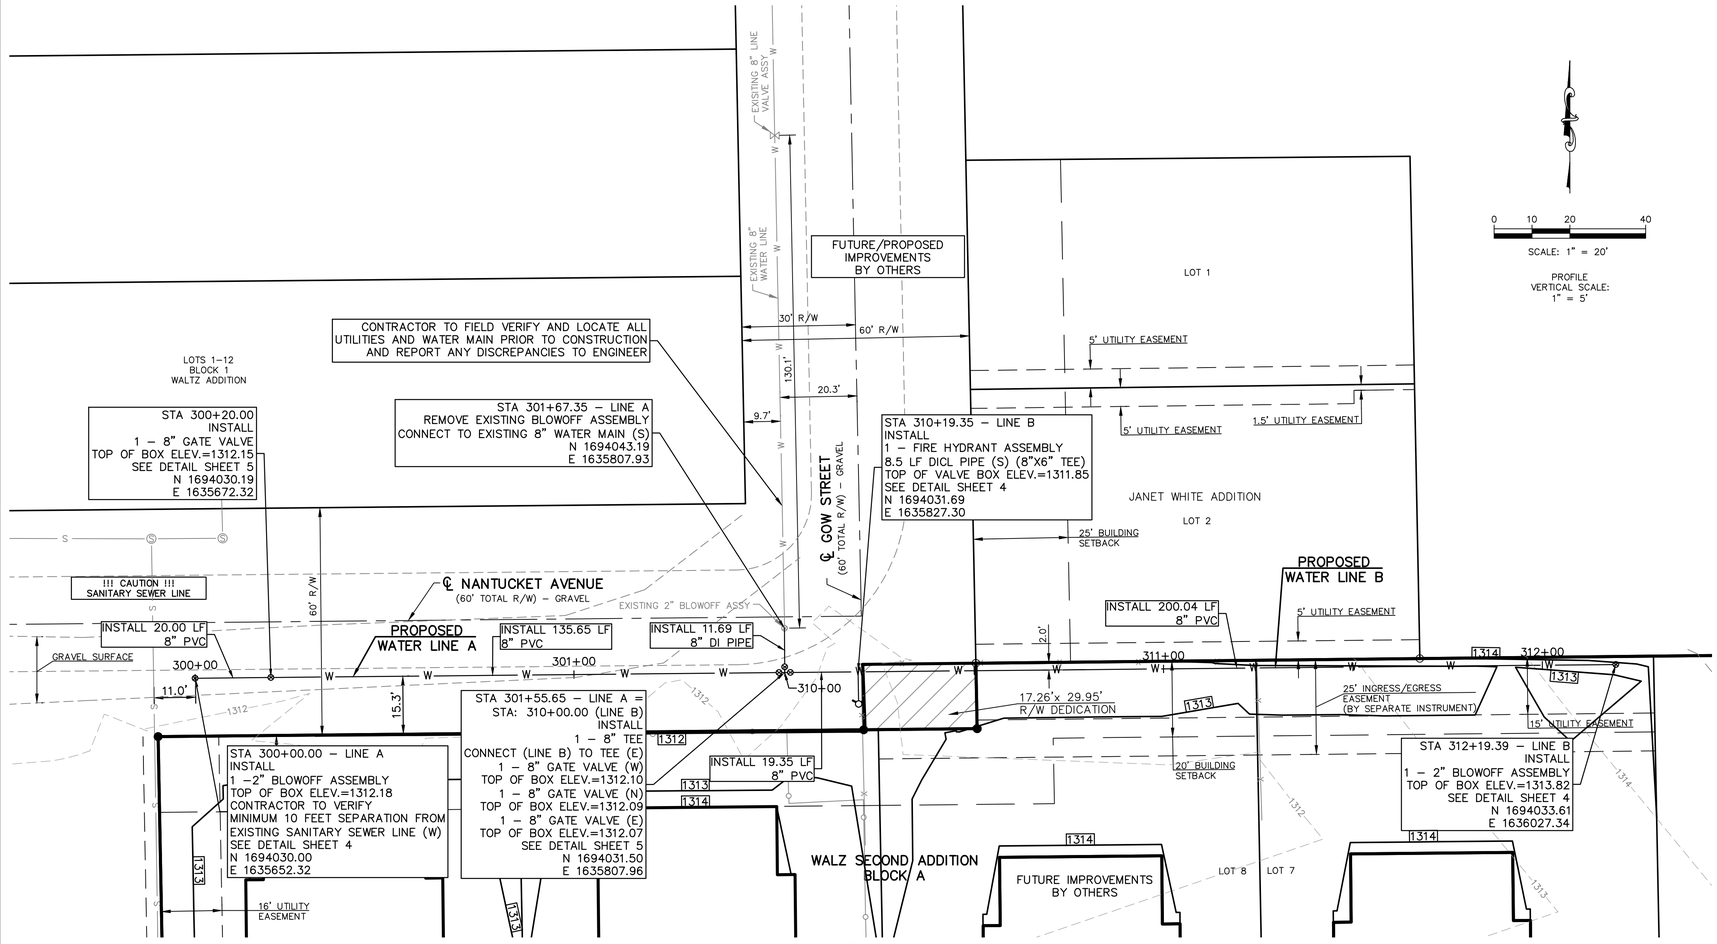


0 10 20 40

SCALE: 1" = 20'

PROFILE VERTICAL SCALE: 1" = 5'

THE COORDINATES PROVIDED ON THIS PLAN ARE FOR INFORMATION AND CHECKING PURPOSES ONLY. IT IS THE CONTRACTOR'S RESPONSIBILITY TO CALCULATE CONSTRUCTION STAKING COORDINATES ACCORDING TO THE DIMENSIONS SHOWN ON THESE PLANS. CONTRACTOR SHALL VERIFY THE ACCURACY OF THE COORDINATES SHOWN HEREON BEFORE CONSTRUCTION.

*THIS PLAN SHEET IS PART OF AN OVERALL KAW VALLEY ENGINEERING PLAN SET FOR THE SPECIFIC IMPROVEMENTS CONTEMPLATED THEREIN. AS SUCH, THE INFORMATION CONTAINED MAY BE LIMITED AND SHOULD ONLY BE INTERPRETED WITHIN THE CONTEXT OF THE COMPLETE PLAN SET.*

**DATUM BENCHMARK:**

DATUM IS U.S. SURVEY FEET AND REFER TO NAVD 88 DATUM DERIVED FROM THE WICHITA/ SEDGWICK COUNTY CORS NETWORK ORTHOMETRIC HEIGHT WAS CALCULATED USING THE GEOID 12B MODEL.

**BENCHMARKS:**

BM #61 CHISELED SQUARE WITH DIMPLE 20 FEET NORTHEAST OF NORTHEAST CORNER.
ELEV.= 1313.97

BM #62 CHISELED "X" SOUTHWEST OF THE BOLT TOP OF FIRE HYDRANT.
ELEV.= 1314.48







| REV | DATE | DESCRIPTION | DSN | DWN | CHK |
|---|---|---|---|---|---|
| 0 | 2/13/23 | INITIAL RELEASE | SRB | CS | JL |

SHAWN R. BRYAN LICENSED PROFESSIONAL ENGINEER 17899 2/15/23 KANSAS

SHAWN R. BRYAN
ENGINEER
KS # 17899

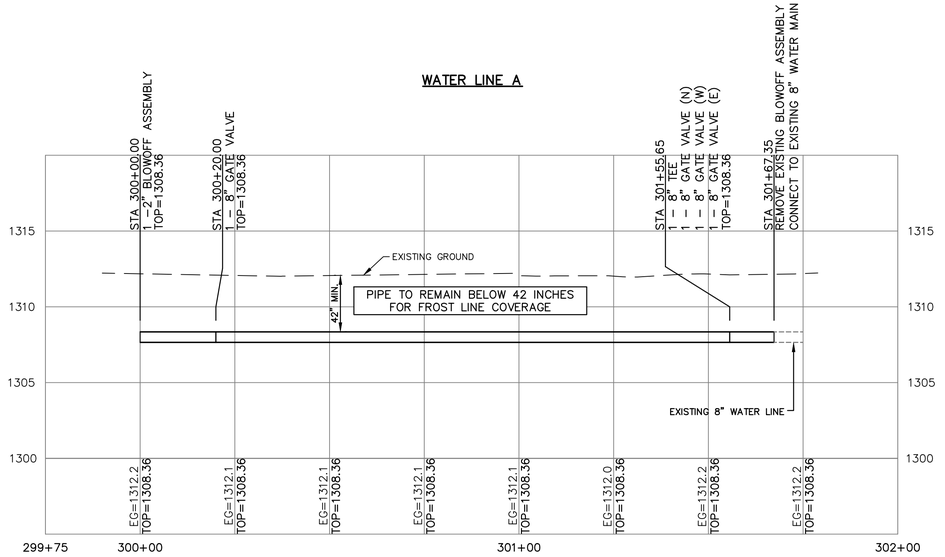
KAW VALLEY ENGINEERING
200 N. EMPORIA, SUITE 100
WICHITA, KANSAS 67202
PH. (316) 440-4304 | FAX (316) 440-4309
wh@kveng.com | www.kveng.com

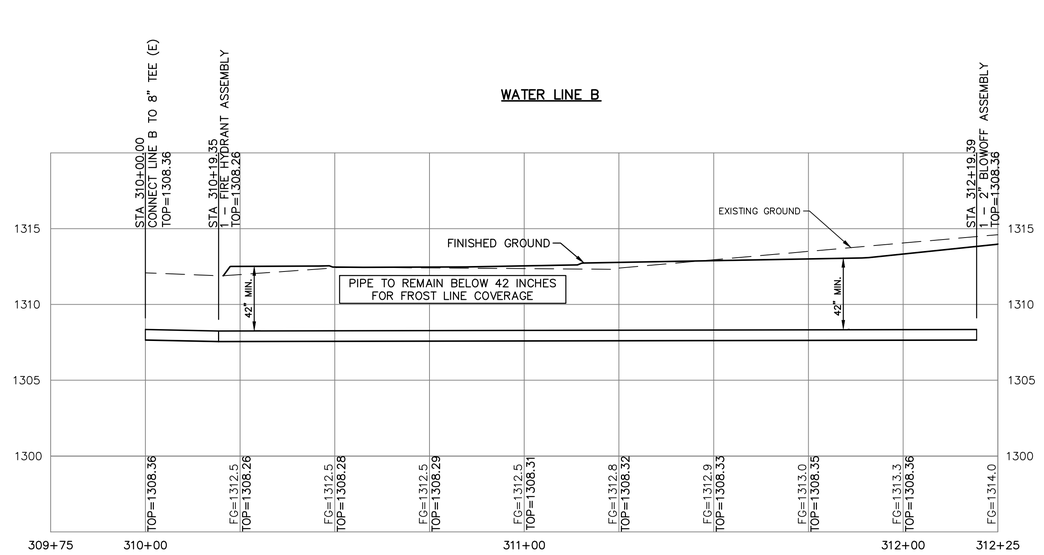

KAW VALLEY ENGINEERING, INC., IS AUTHORIZED TO OFFER ENGINEERING SERVICES BY KANSAS STATE CERTIFICATE OF AUTHORIZATION # E-113. EXPIRES 12/31/22


# WALZ SECOND ADDITION
## NANTUCKET AVENUE & GOW STREET
## WICHITA, KANSAS

## WATER IMPROVEMENTS
## WATER LINE PLAN & PROFILE

| PROJ. NO. | |
|---|---|
| G22_2154 | |
| DESIGNER | DRAWN BY |
| SRB | CS |
| CFN | |
| 2154WPP | |
| SHEET | REV |
| 2 | 0 |


THIS DRAWING SHALL NOT BE UTILIZED BY ANY PERSON, FIRM, OR CORPORATION IN WHOLE OR IN PART WITHOUT THE SPECIFIC PERMISSION OF KAW VALLEY ENGINEERING, INC.