PLOTTED: Tuesday, August 16, 2022 @ 11:21AM

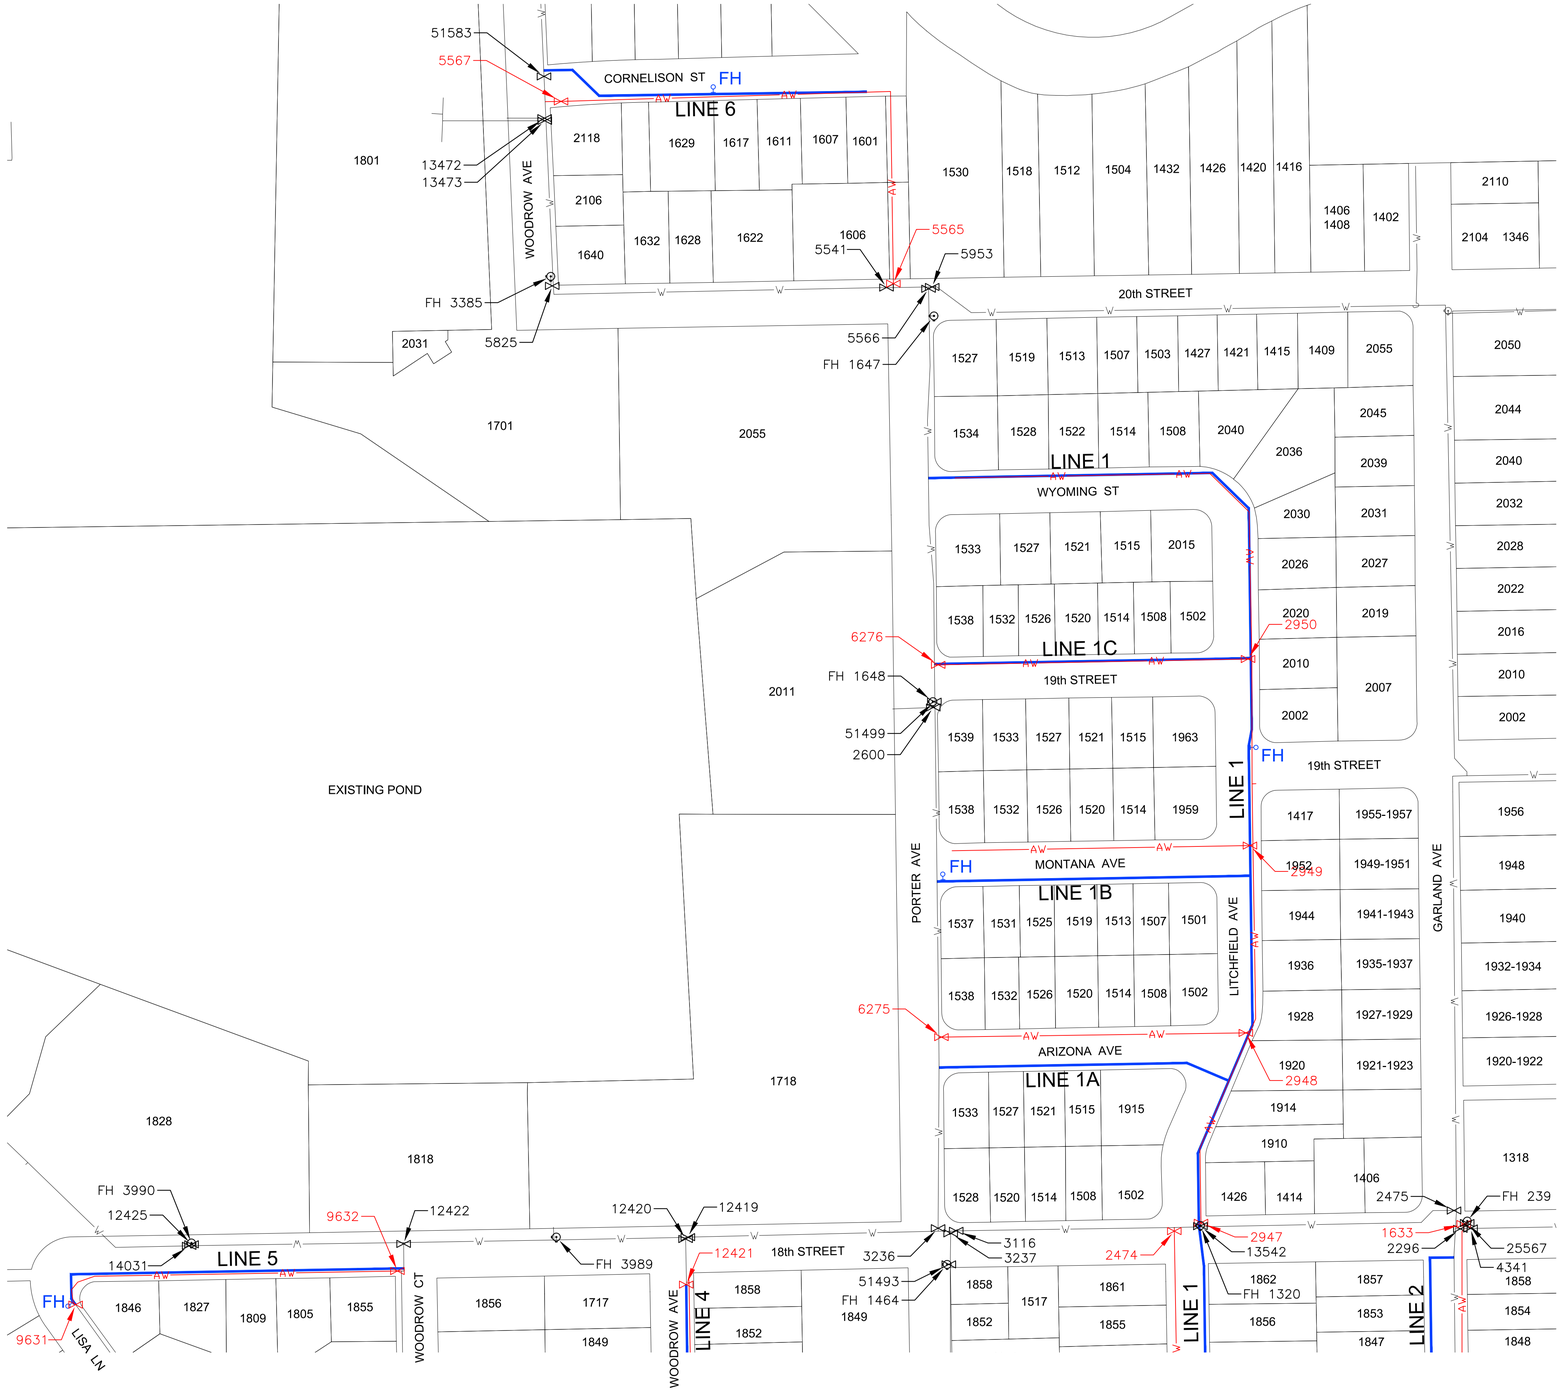

WATER VALVES TO BE DISABLED OR REMOVED*

VALVE NUMBER	SIZE	DESCRIPTION	NEAREST INTERSECTION	QUANTITY	REFER TO SHEET
6276	2"	GATE VALVE	PORTER AVE & 19th ST	1	11
2950	2"	GATE VALVE	LITCHFIELD AVE & 19th ST	1	
6275	2"	GATE VALVE	PORTER AVE & ARIZONA AVE	1	
2948	2"	GATE VALVE	LITCHFIELD AVE & ARIZONA AVE	1	
2949	2"	GATE VALVE	LITCHFIELD AVE & MONTANA AVE	1	
2474	2"	CURB STOP	18th ST & LITCHFIELD AVE	1	
2947	2"	GATE VALVE	18th ST & LITCHFIELD AVE	1	
1633	2"	GATE VALVE	18th ST & GARLAND AVE	1	12
12421	2"	GATE VALVE	18th ST & WOODROW AVE	1	15
9631	2"	GATE VALVE	18th ST & LISA LN	1	16
9632	2"	GATE VALVE	18th ST & WOODROW CT	1	
5565	2"	GATE VALVE	20th ST & PORTER AVE	1	
5567	2"	GATE VALVE	WOODROW AVE & CORNELISON AVE	1	17

* REFER TO PLAN SHEETS FOR DISCONNECT CALLOUT

N

SCALE: 1" = 100'
0 100 200

LEGEND

- FH 123 — EXISTING FIRE HYDRANT
- FH 123 — EXISTING FIRE HYDRANT (TO BE REMOVED)
- FH — PROPOSED FIRE HYDRANT
- 1234 — EXISTING VALVE
- 1234 — EXISTING VALVE (TO BE DISABLED)
- AW — EXISTING WATER LINE (TO BE ABANDONED)
- W — EXISTING WATER LINE (TO REMAIN IN SERVICE)
- PROPOSED WATER

DESIGN-BUILD PLANS AND ANTICIPATED ALIGNMENTS ARE ISSUED FOR BIDDING PER THE CITY OF WICHITA'S APPROVAL

MKEC
Wichita, KS • 316-684-9600

RIVERSIDE WATER MAIN REPLACEMENT

PHASE 2

KEITH D. AYOTTE LICENSED 26708 8/16/22 KANSAS PROFESSIONAL ENGINEER

©2022
MKEC Engineering
All Rights Reserved
www.mkec.com
These drawings and their contents, including, but not limited to, all concepts, designs, & ideas are the exclusive property of MKEC Engineering (MKEC), and may not be used or reproduced in any way without the express consent of MKEC

OVERALL NORTH

PROJECT NO.	448-2021-017906
DATE	AUG 2022
SCALE	1" = 100'

DESIGNED	DRAWN	CHECKED
DFL	JWC	KDA

NO.	REVISION	DATE
0	ISSUED FOR APPROVAL	08/16/22

SHEET NO.
07 OF 30

J:\PROJECTS\2021\21010\9974_COW RIVERSIDE WATER MAIN REPLACE\00 XXXXXX CAD\SHTS\05 CIVIL\WTR\PH2\21874-05-3200-PH2.DWG