STATE	PROJECT NO.	YEAR	SHEET NO.	TOTAL SHEETS
KANSAS	472-2021-085750	2022	5	5

Note: Quantities for each bridge will be listed separately on this project. The ℄ Eisenhower Airport Parkway line shall be the divisor.

Note: Stations and offsets shown are based off of original plans.

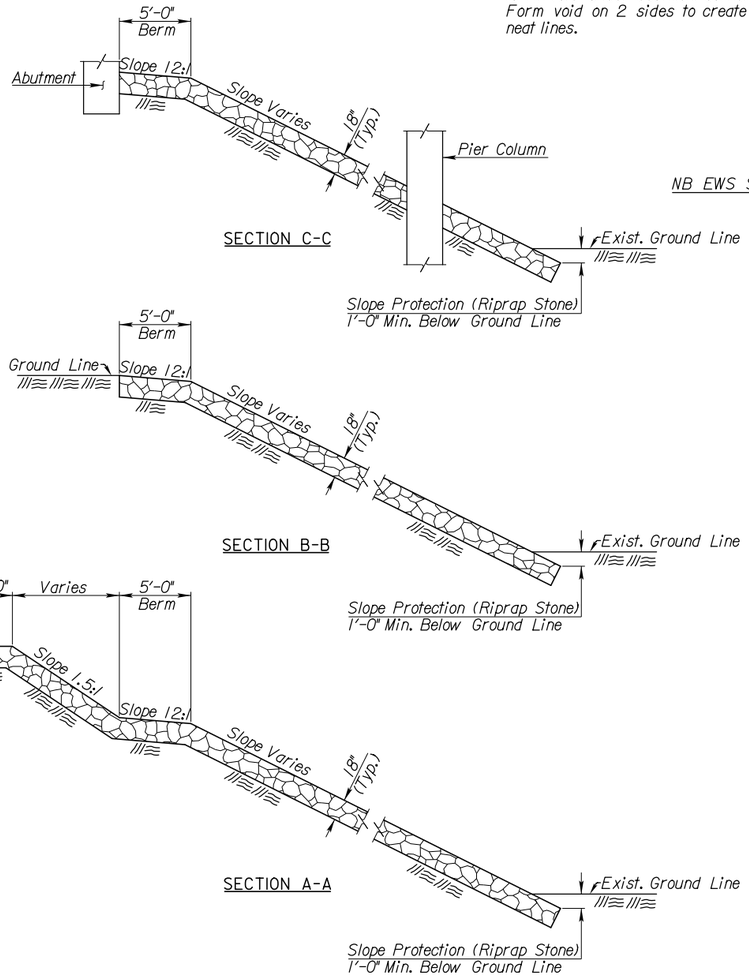

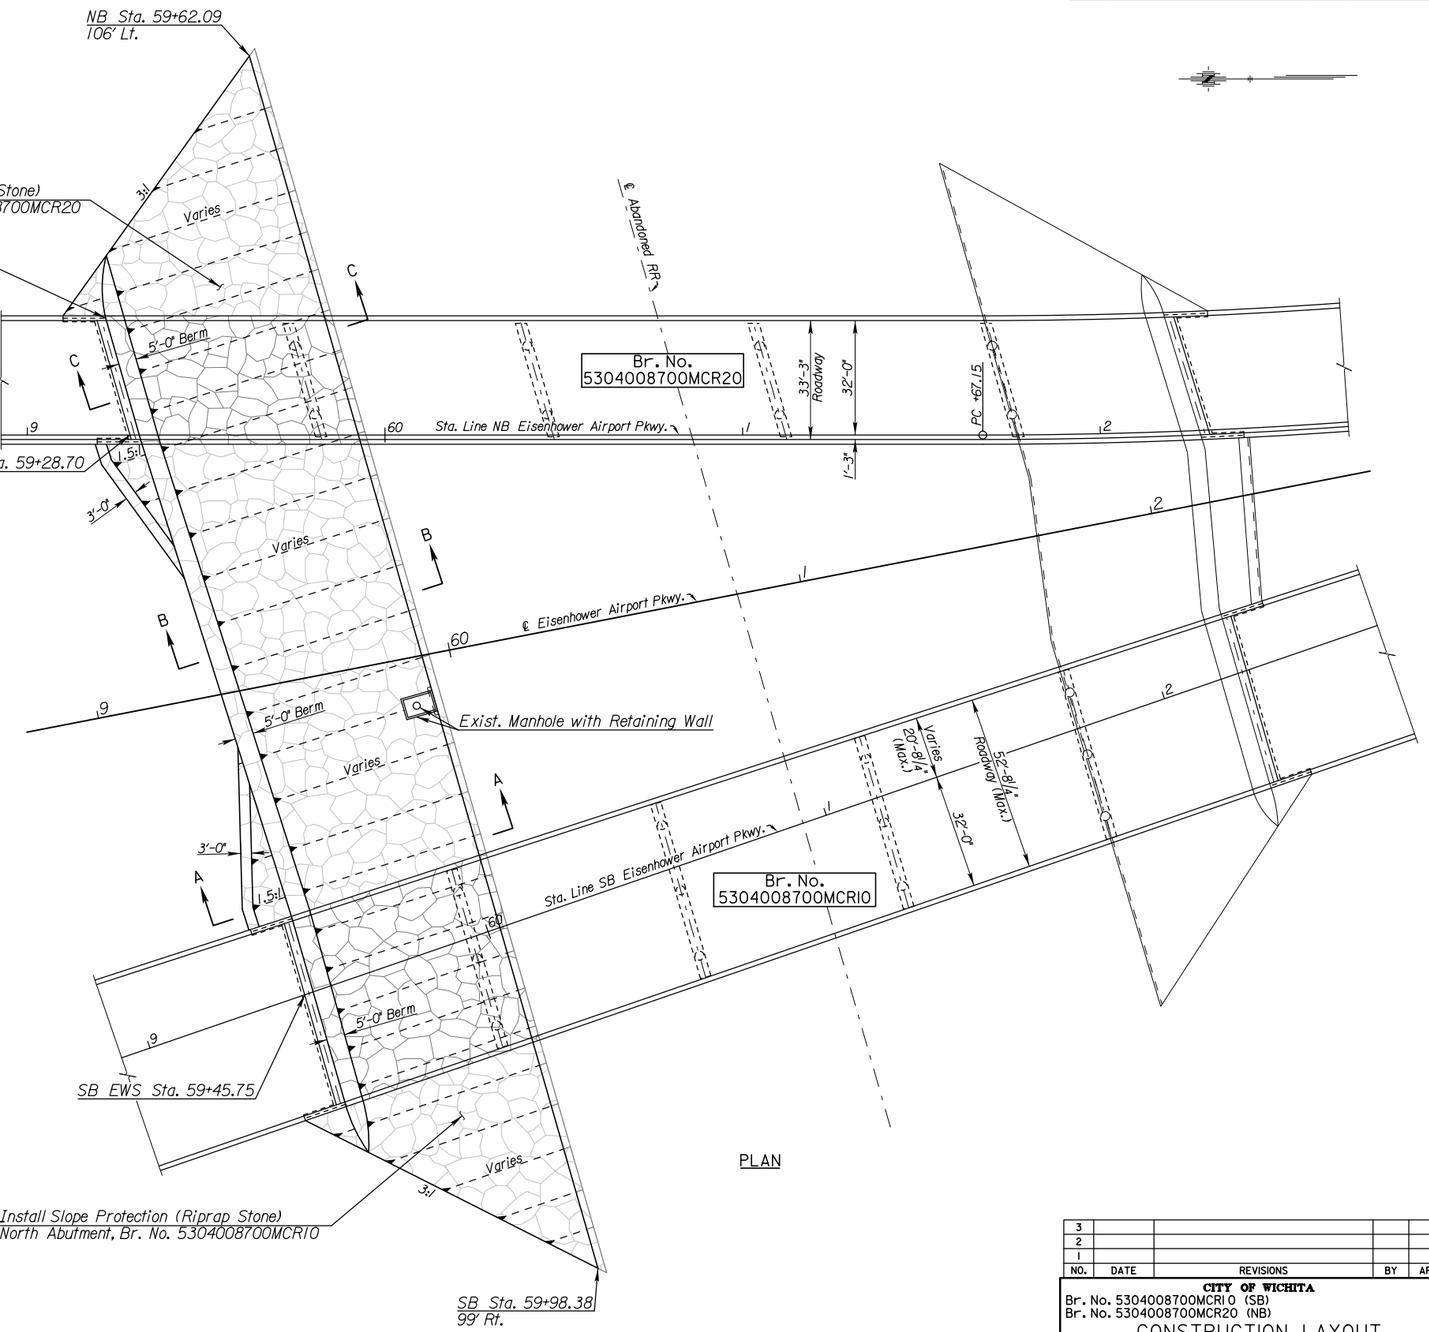

NO.	DATE	REVISIONS	BY	APP'D
3				
2				
1				

CITY OF WICHITA

Br. No. 5304008700MCR10 (SB)
Br. No. 5304008700MCR20 (NB)

CONSTRUCTION LAYOUT
PROPOSED SLOPE PROTECTION

Eisenhower Airport Parkway

PROJECT NO. 472-2021-085750 SEDGWICK COUNTY

SHEET NO. OF	SCALE	APP'D	
DESIGNED	DETAILED	QUANTITIES	CADD
DESIGN CK.	DETAIL CK.	QUAN. CK.	CADD CK.

Plotted By: mike.thompson Plot Location:
File: Eisenhower Airport Parkway.dgn
Plot Date: 13-MAR-2023 15:17