09+50

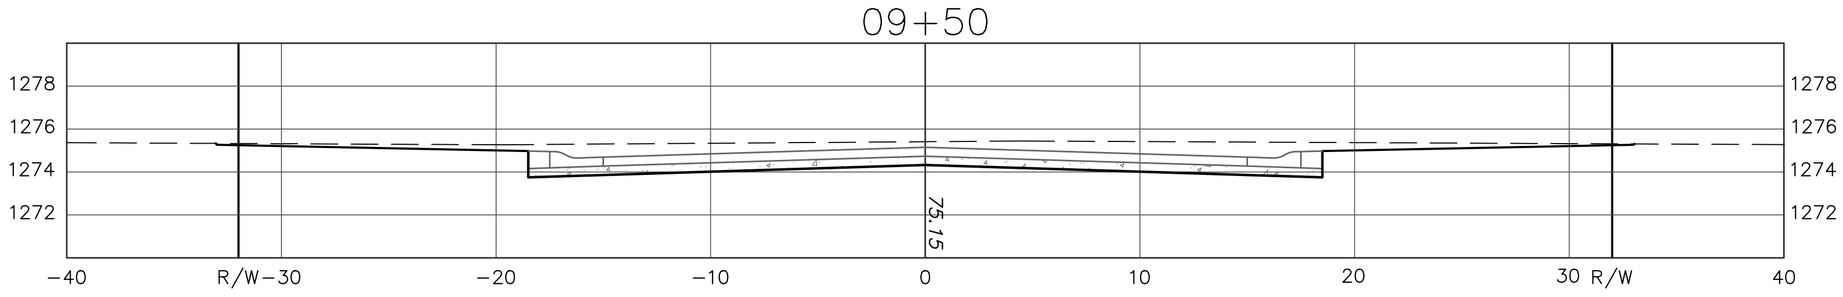

10+00

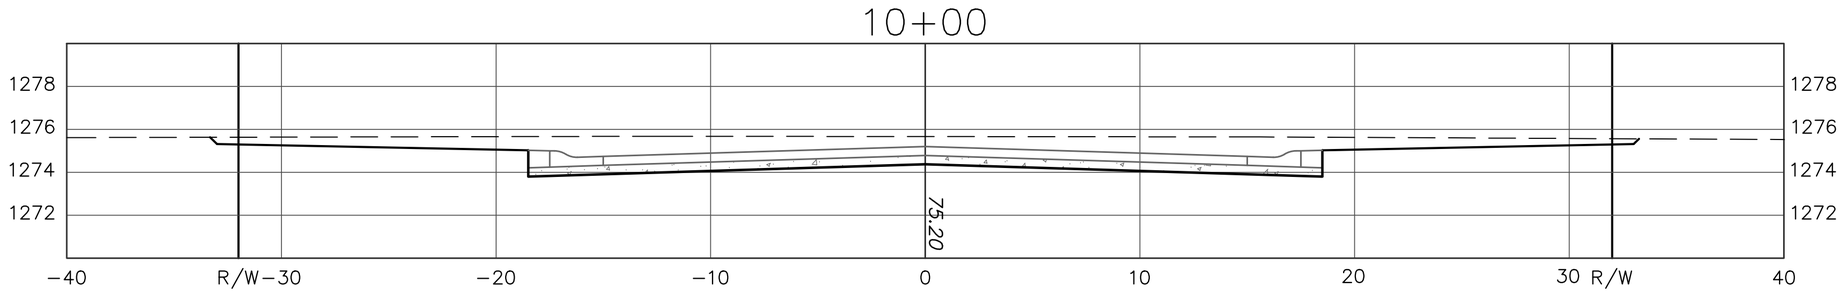

10+50

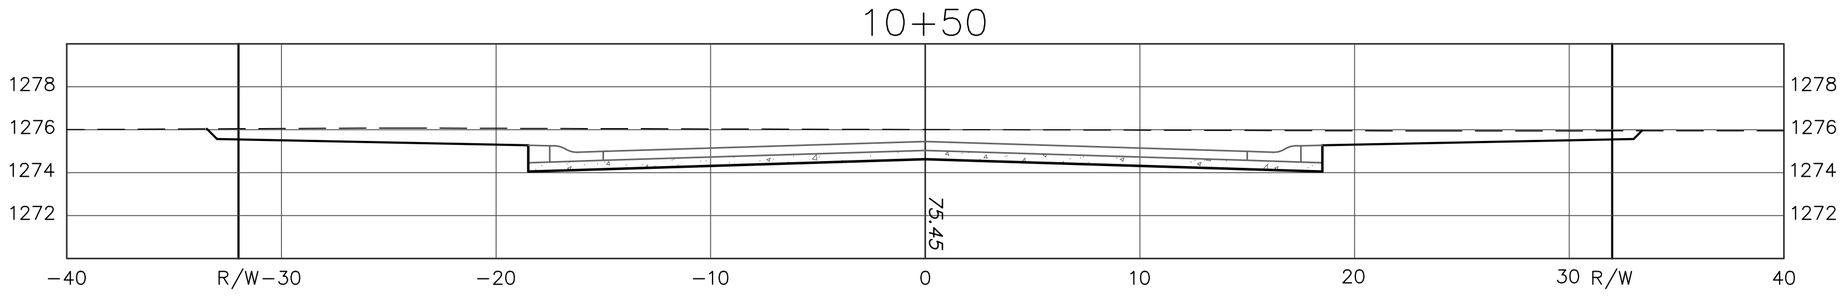

11+00

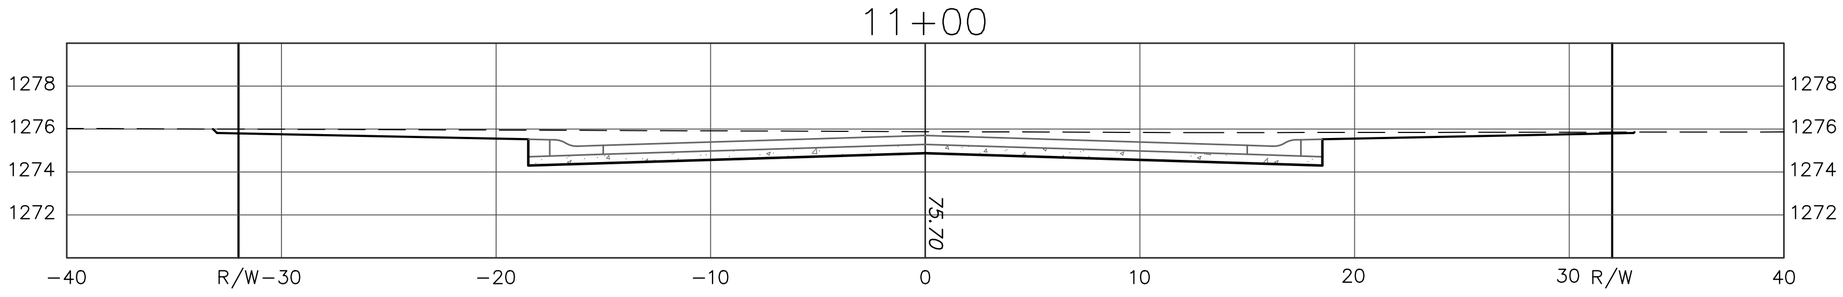

11+50

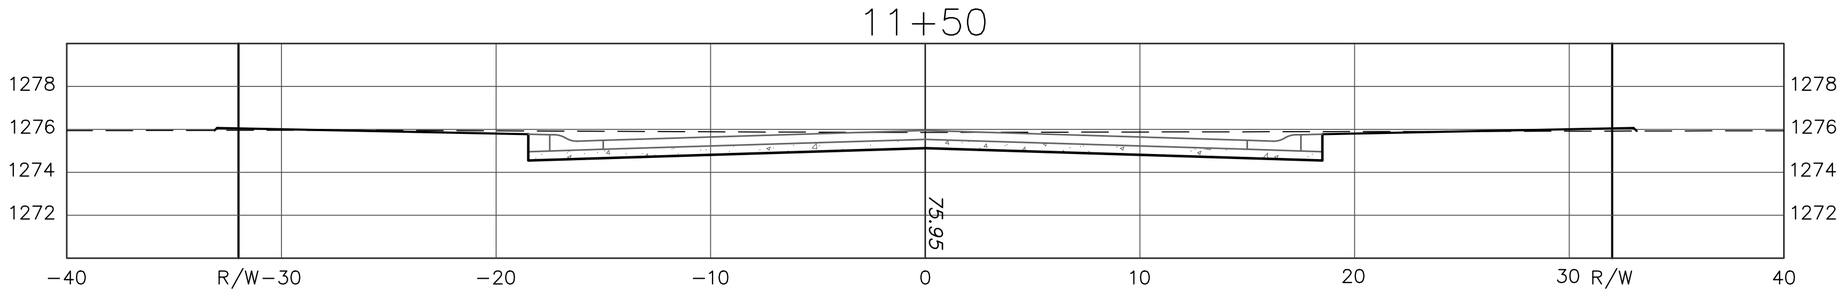

12+00

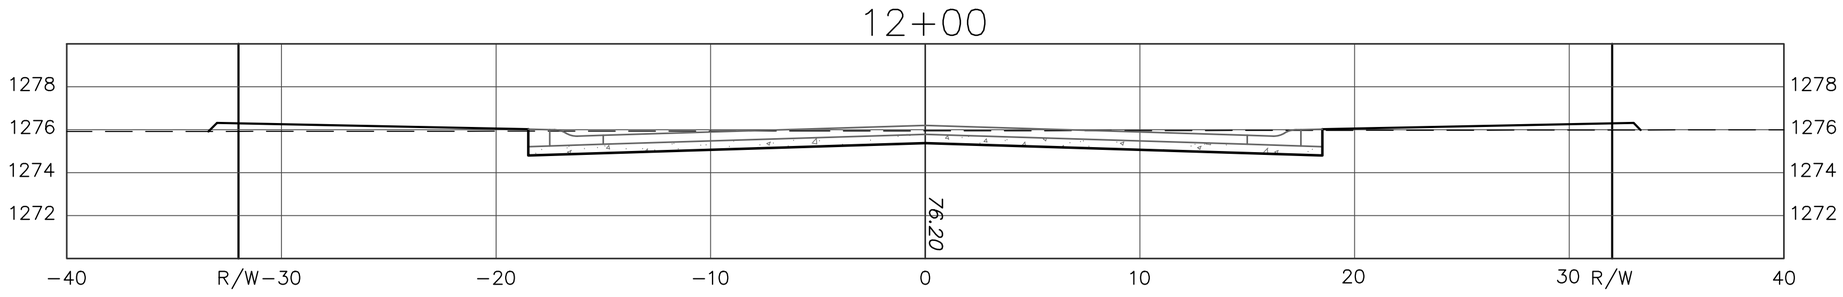

12+50

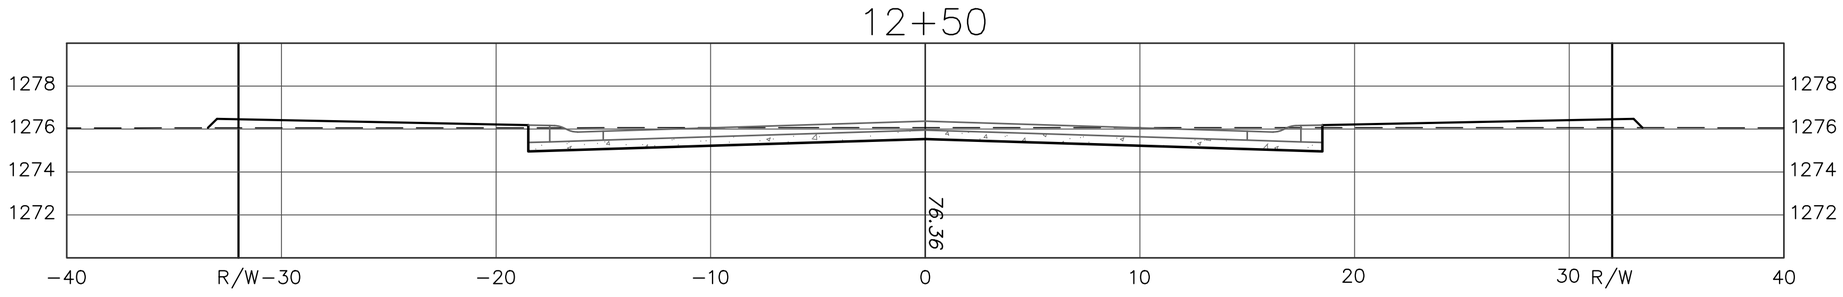

Fox Run 2nd Addition

Cross Sections

Wichita, Kansas

PROJECT NUMBER

KEMILLER ENGINEERING PA
117 E. Lewis, Wichita, KS 67202 (316)264-0242

KEM NO. 21036	FILE	DATE 09.2022
DESIGN KEM	DRAWN ZJS	REVISED

SHEET 5.2