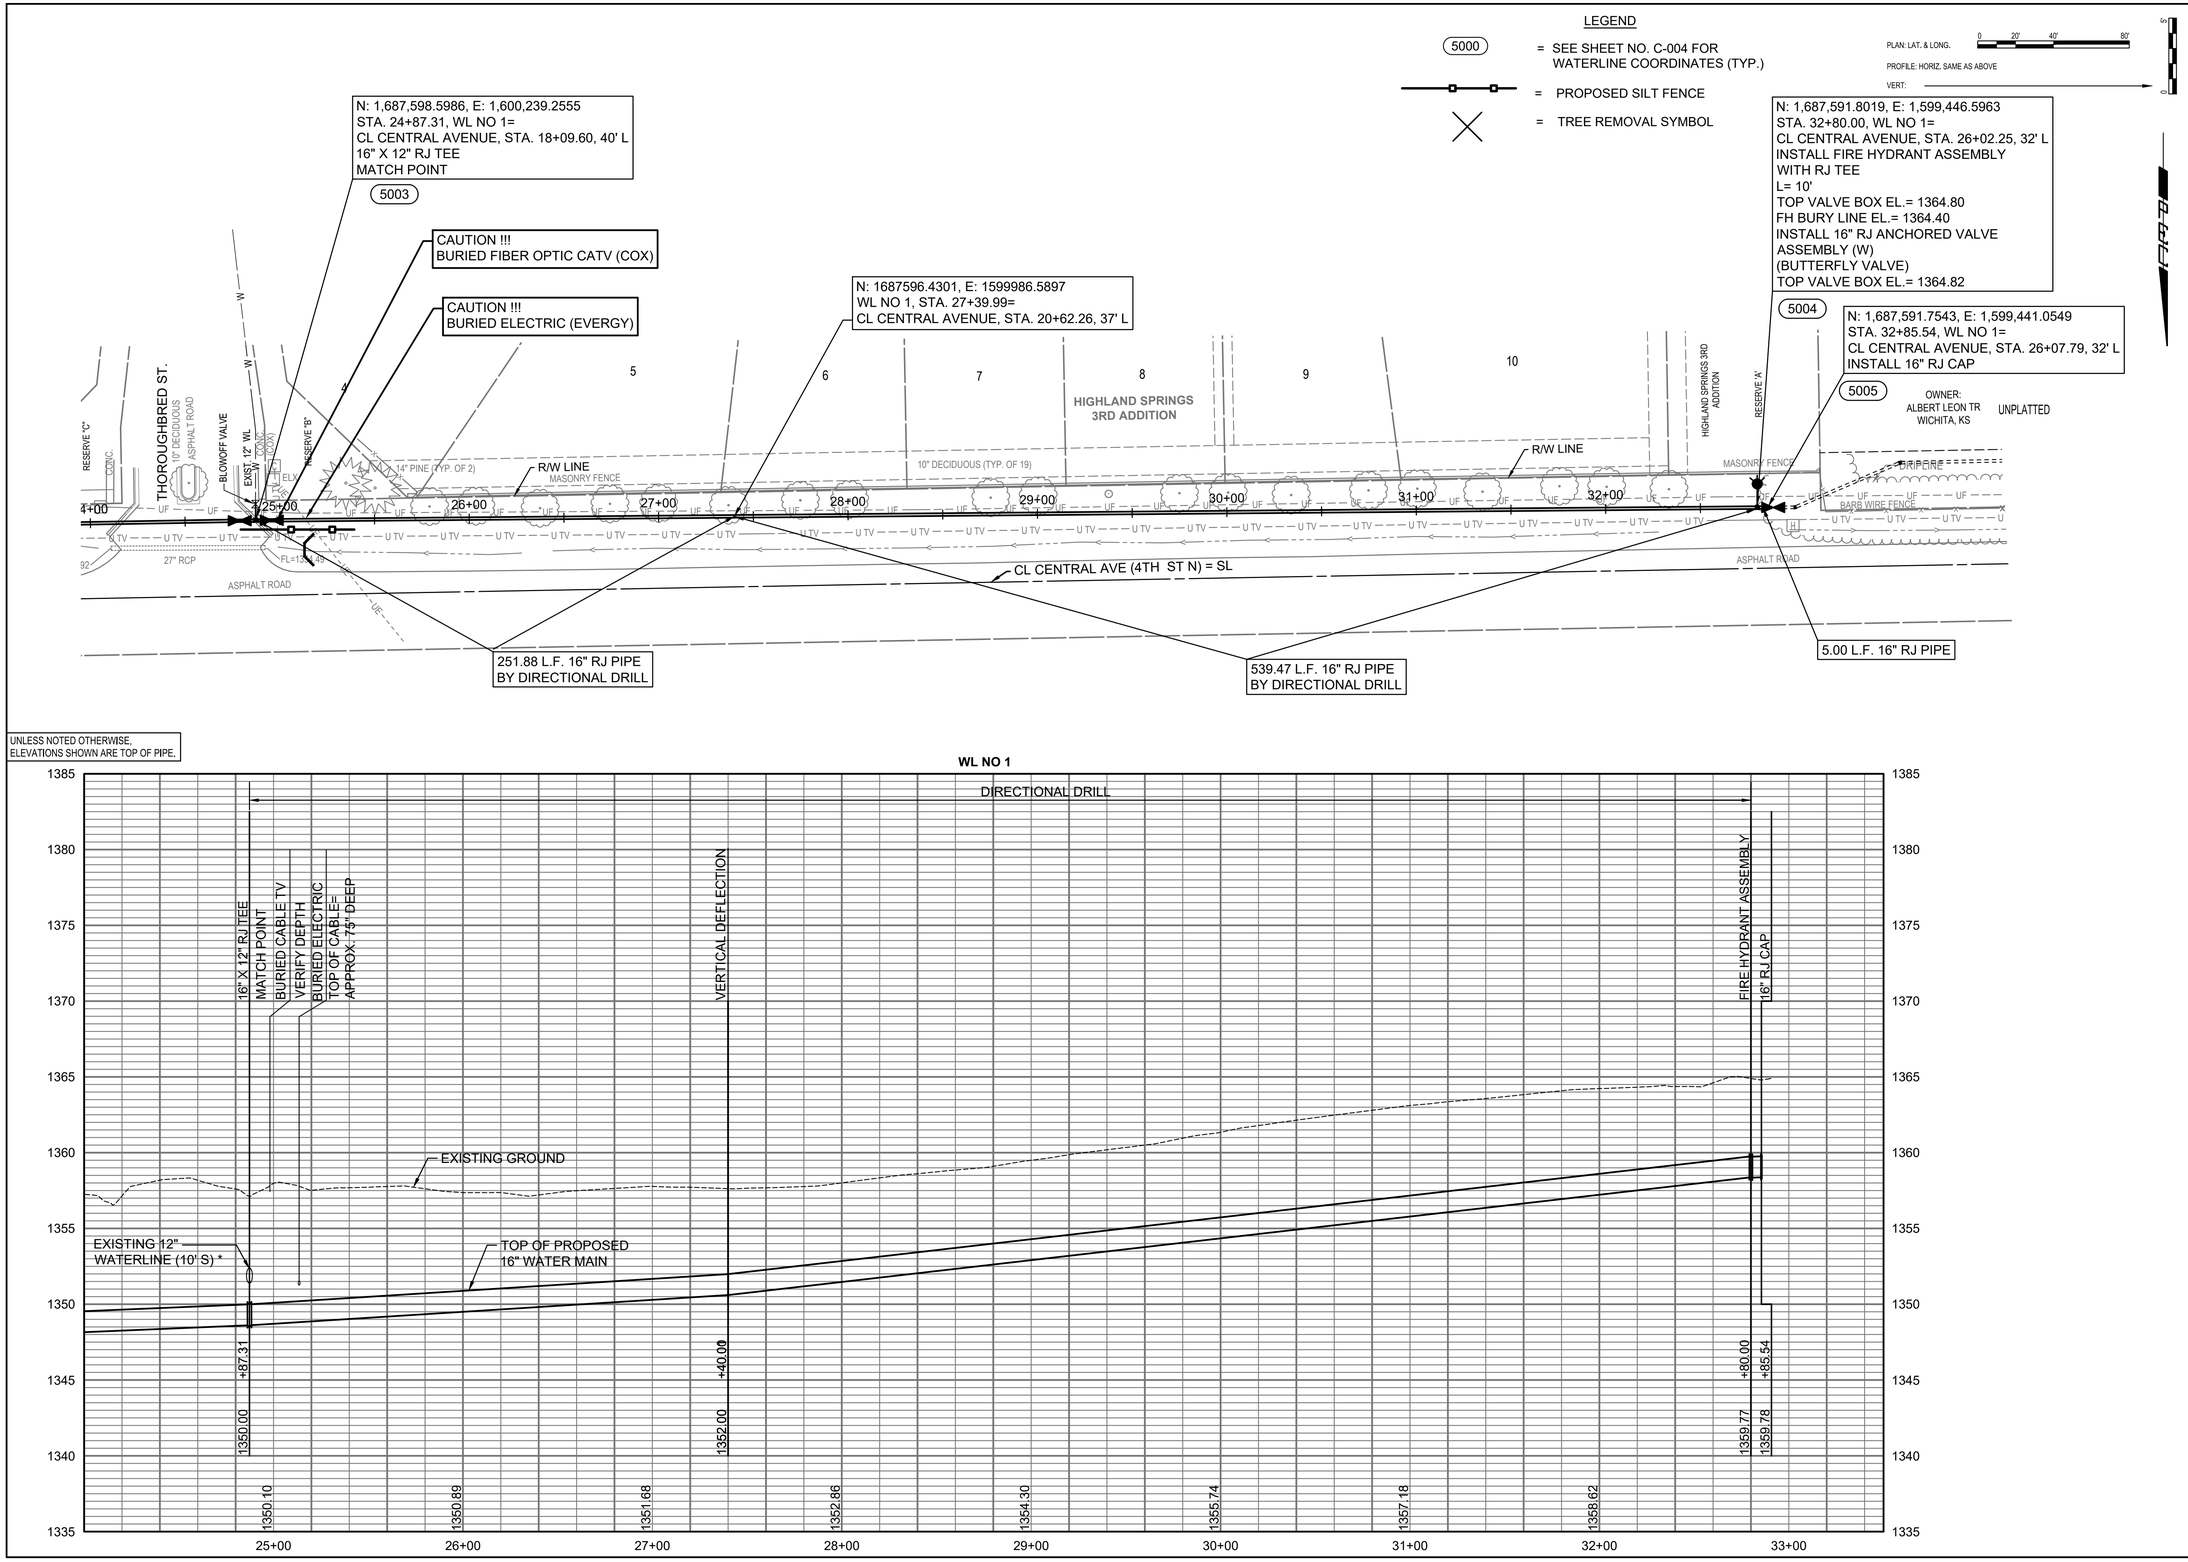

SAVED 4/12/2023 8:27:43 AM BY KURTIS.DEKAT
PLOTTED 4/12/2023 12:05:15 PM BY KURTIS DEKAT
U:\WICHITA-CIVIL\2021\210255\002\PEC\DRAWINGS\PHASE 1\210255-002-CU103.DWG

PEC
PROFESSIONAL ENGINEERING CONSULTANTS
303 SOUTH TOPEKA
WICHITA, KS 67202
316-262-2691 www.pec1.com

CITY OF WICHITA

GAGE SCHEER
LICENSED
28775
04/12/2023
KANSAS
PROFESSIONAL ENGINEER

CENTRAL AVENUE AND 151ST STREET WATERLINE IMPROVEMENTS

PHASE 1 - ALONG CENTRAL AVE,
(WEST OF N 135TH W ST.)

PAUL GUNZELMAN, P.E. - INTERIM CITY ENGINEER
CITY OF WICHITA PROJECT NO. 448-2020-033962

Issue:

JOB NO.	35-210255-002-0042
DATE	MARCH 2023
PM	TBK
DESIGNED BY	REW
DRAWN BY	KTD
CHECKED BY	TBK

WATERLINE NO. 1

CU103