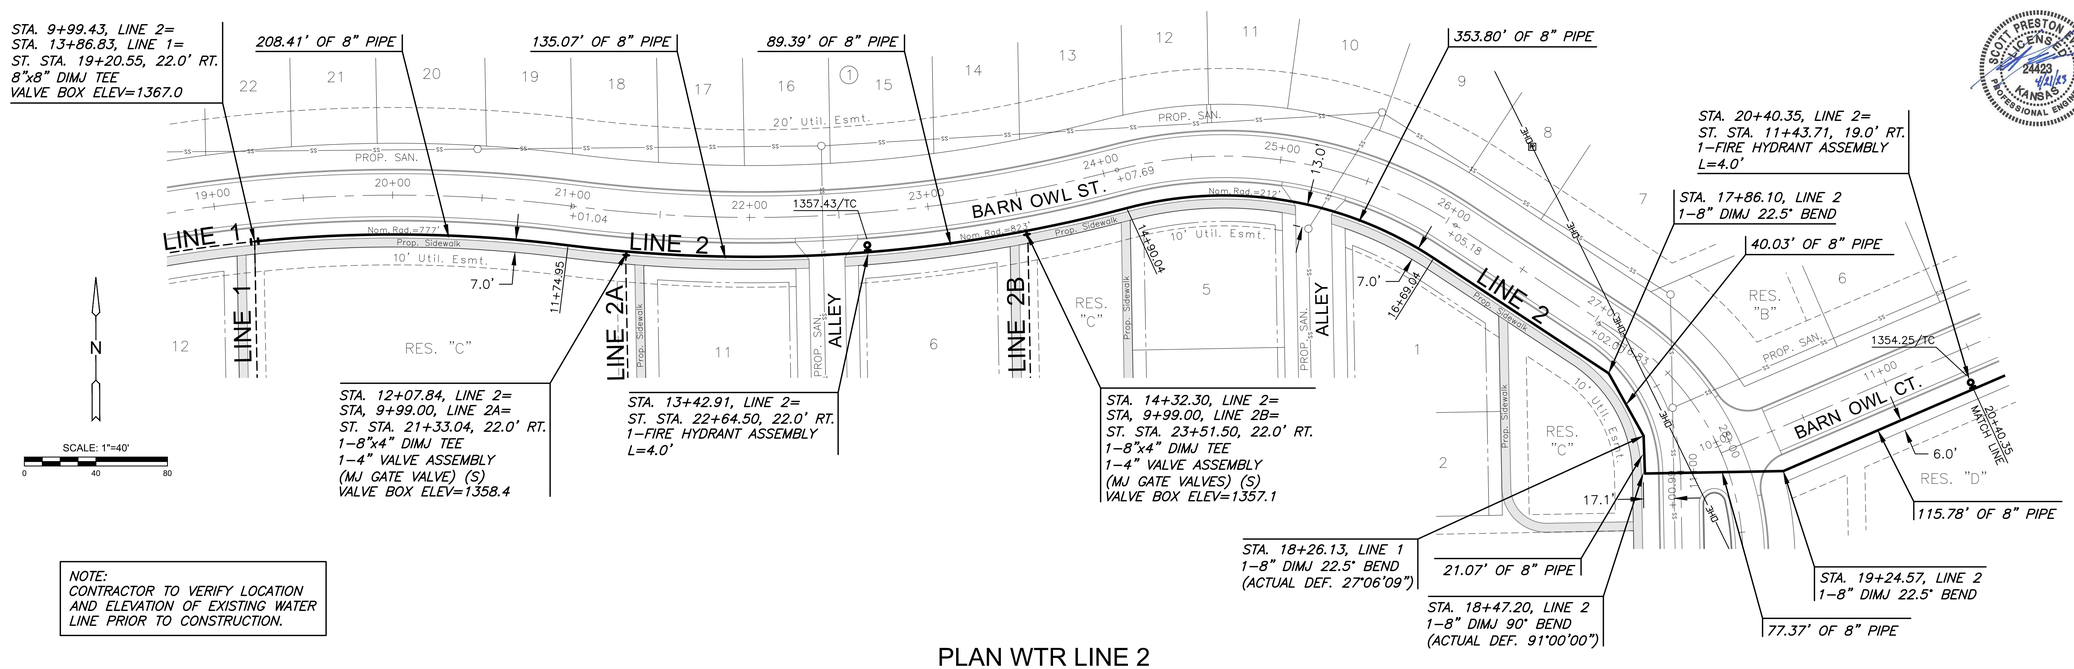

NOTE:
CONTRACTOR TO VERIFY LOCATION AND ELEVATION OF EXISTING WATER LINE PRIOR TO CONSTRUCTION.

PLAN WTR LINE 2

PROFILE WTR LINE 2

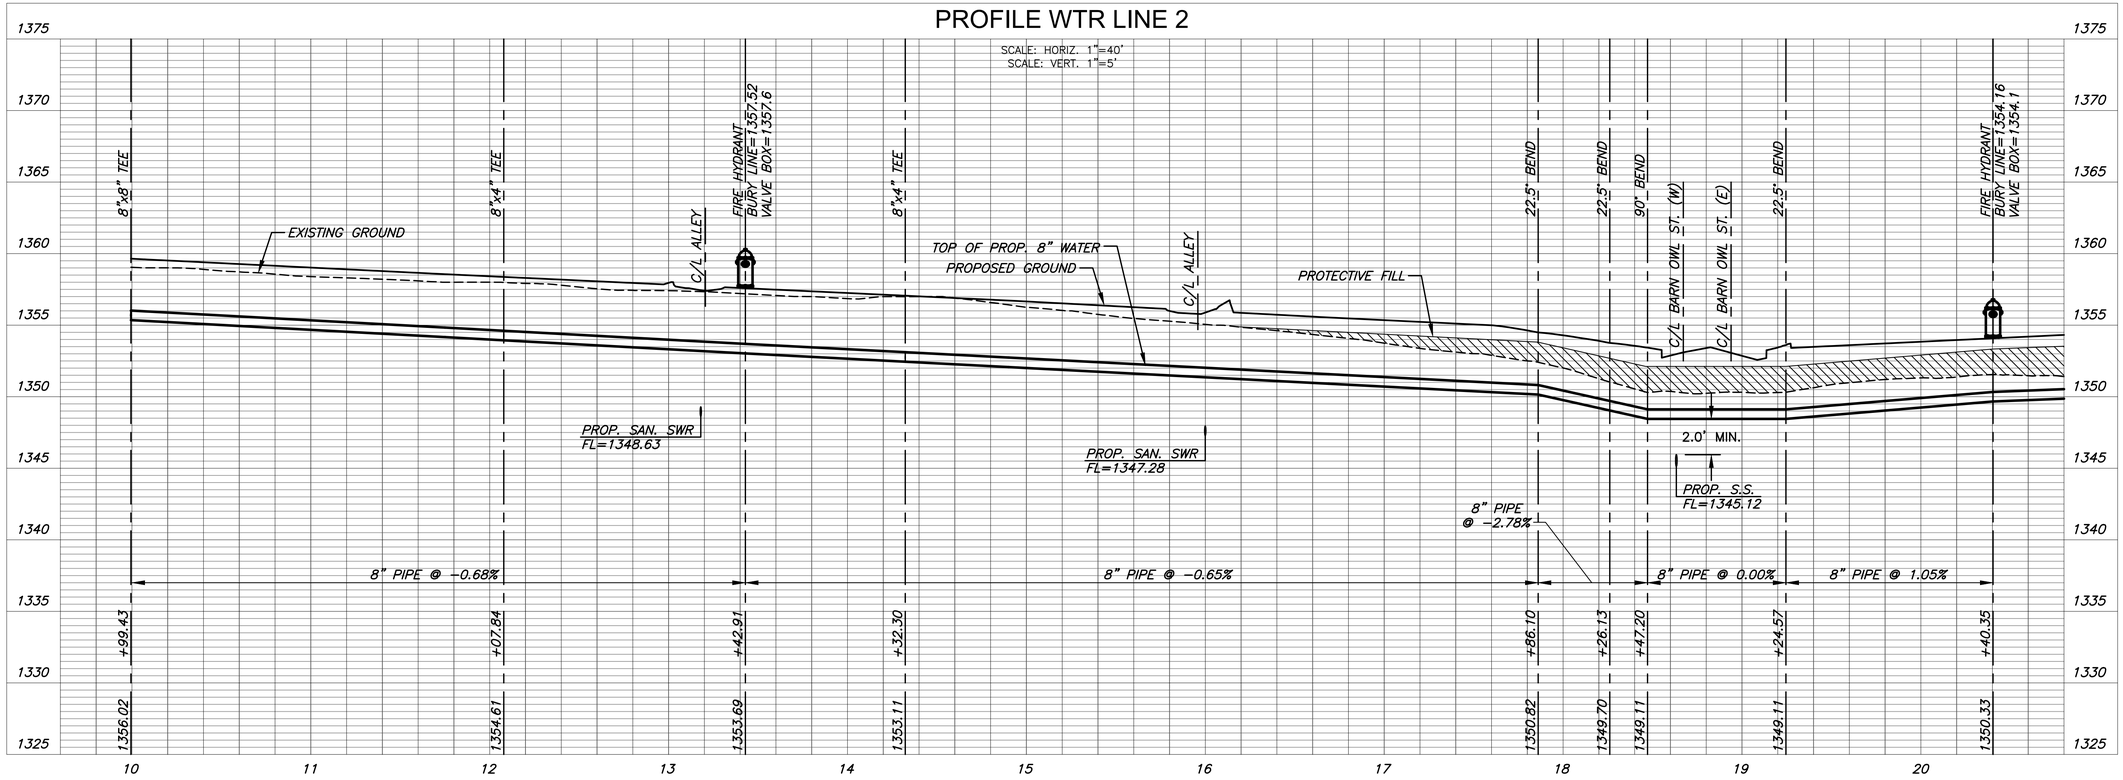

MKEC
Wichita, KS • 316-684-9600

WATER DISTRIBUTION PLANS FOR

COURTYARDS AT JACOBS FARM

WICHITA, KS

©2023
MKEC Engineering
All Rights Reserved
www.mkec.com
These drawings and their contents, including, but not limited to, all concepts, designs, & ideas are the exclusive property of MKEC Engineering (MKEC), and may not be used or reproduced in any way without the express consent of MKEC.

WATER LINE 2

PROJECT NO.	448-2023-002758
DATE	APRIL 2023
SCALE	1" = 40'

DESIGNED	DRAWN	CHECKED
DFL	JWC	SPE

NO.	REVISION	DATE

SHEET NO.
06 OF 18

PLOTTED: Thursday, April 20, 2023 @ 08:59AM

J:\PROJECTS\2022\2201\0298_PERFECTION_JACOBS 135TH AND CENTRAL\00_202298 CAD\SHTS\05 CIVIL\WTR\22298-05-0202.DWG