BENCHMARKS:
BM #1: Square cut/cross on curb inlet near the SE corner of Lot 1, Block D, Castlegate 3rd Addition.
Elev. = 1342.69 (NAVD88)

BM #2: Square cut/cross on curb inlet near the SW corner of Lot 11, Block B, Castlegate 3rd Addition.
Elev. = 1343.08 (NAVD88)

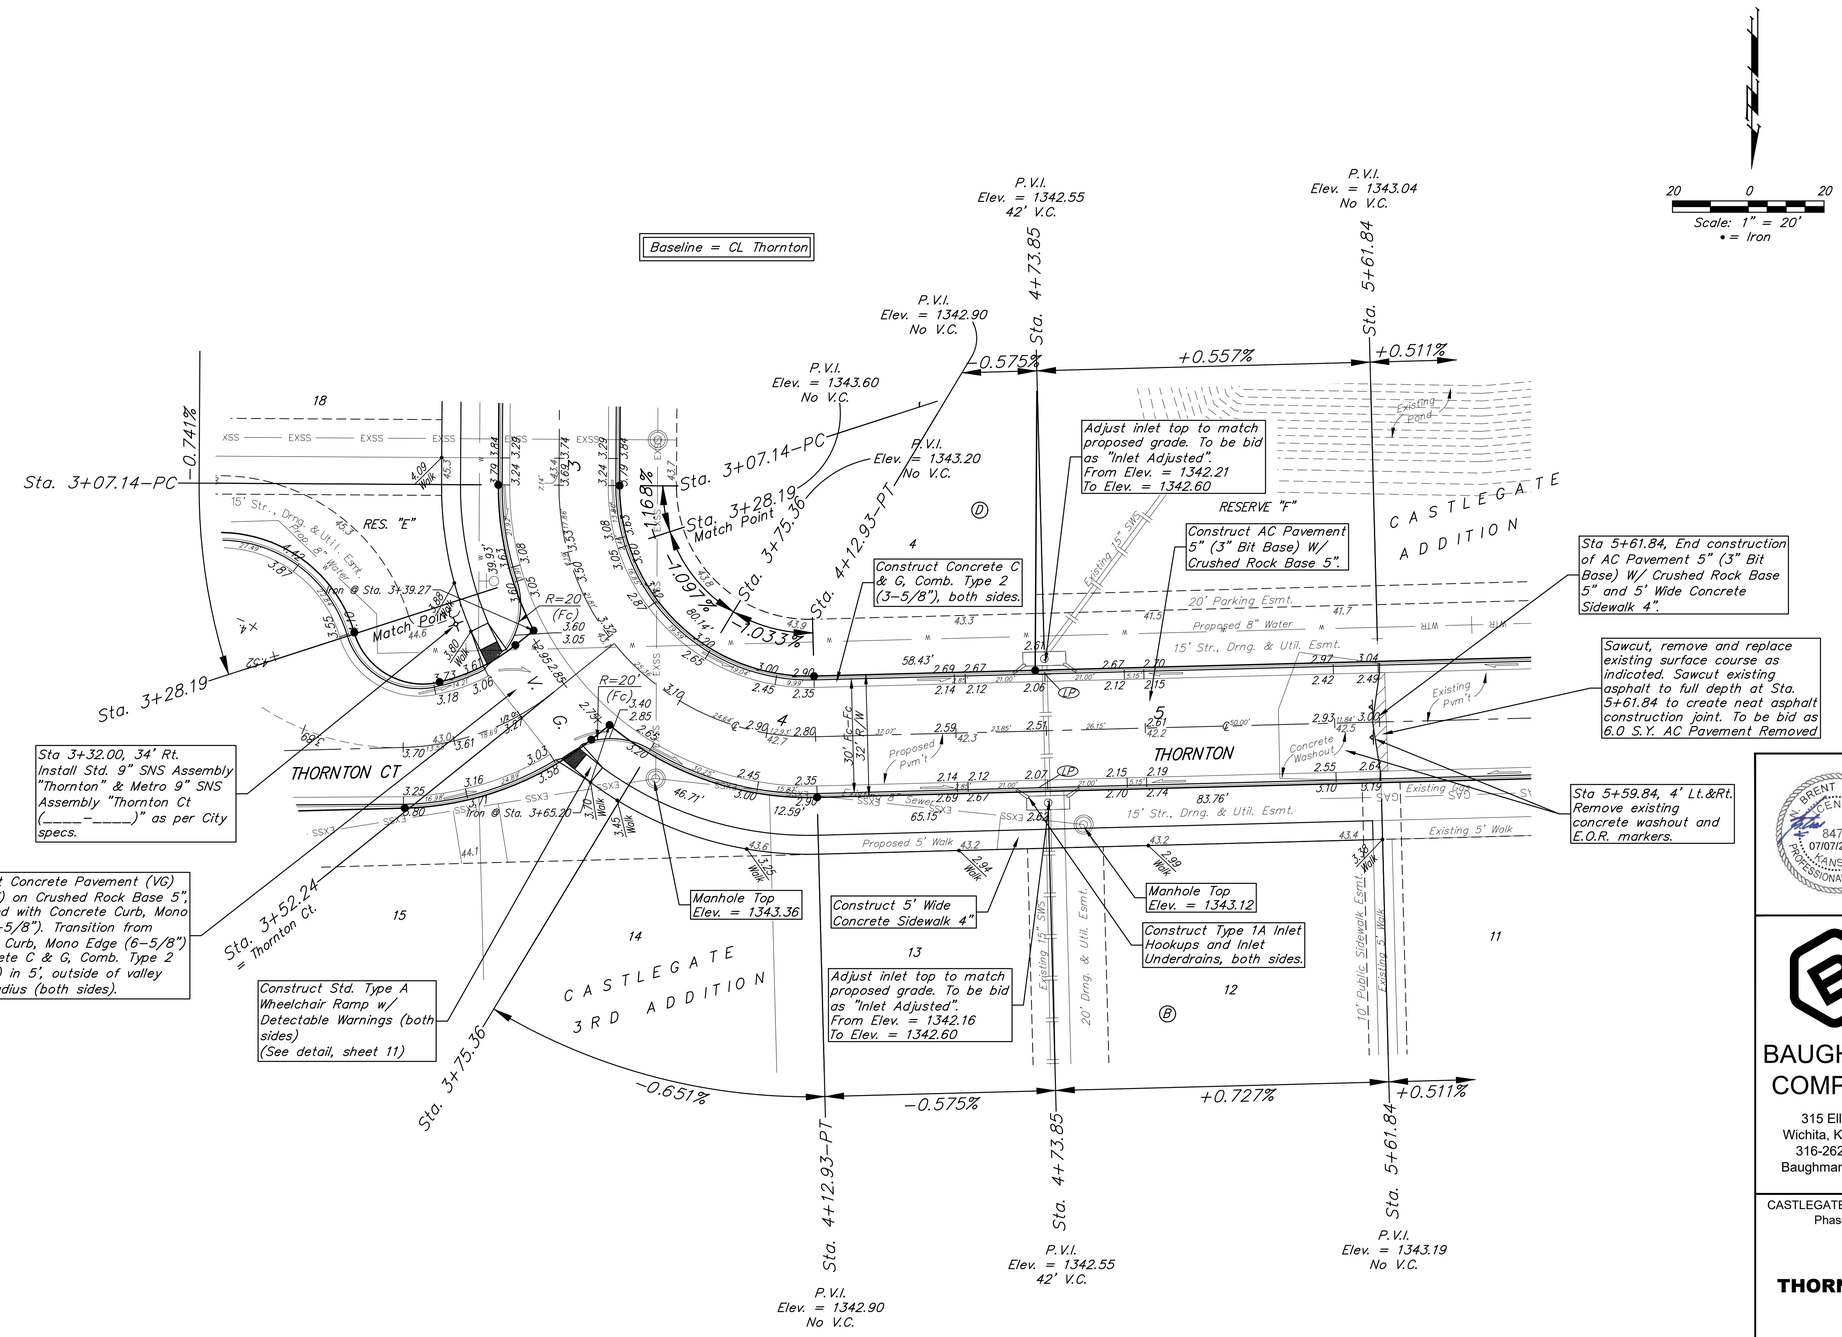

NOTE: ROLL TYPE CURB & GUTTER (TYPE 2) TO BE CONSTRUCTED ON THE PAVEMENT SHOWN ON THIS SHEET. TOP OF CURB ELEVATIONS ARE GIVEN FOR FULL HEIGHT CURB (TYPE 4).

BRENT WOOTEN LICENSED 8470 07/07/2023 KANSAS PROFESSIONAL ENGINEER

BAUGHMAN COMPANY
315 Ellis St.
Wichita, KS 67211
316-262-7271
BaughmanCo.com

CASTLEGATE 3RD ADD.
Phase 2

THORNTON

STREET IMPROVEMENTS

PROJECT NUMBER:
22-08-E278

DESIGN: NBW DRAWN: TMS
DATE: May 16, 2023

File: E:\Projects\Castlegate 3rd Addition_18-12-P423\Engineering\Phase 2\Streets 22-08-E278\Streets.dwg