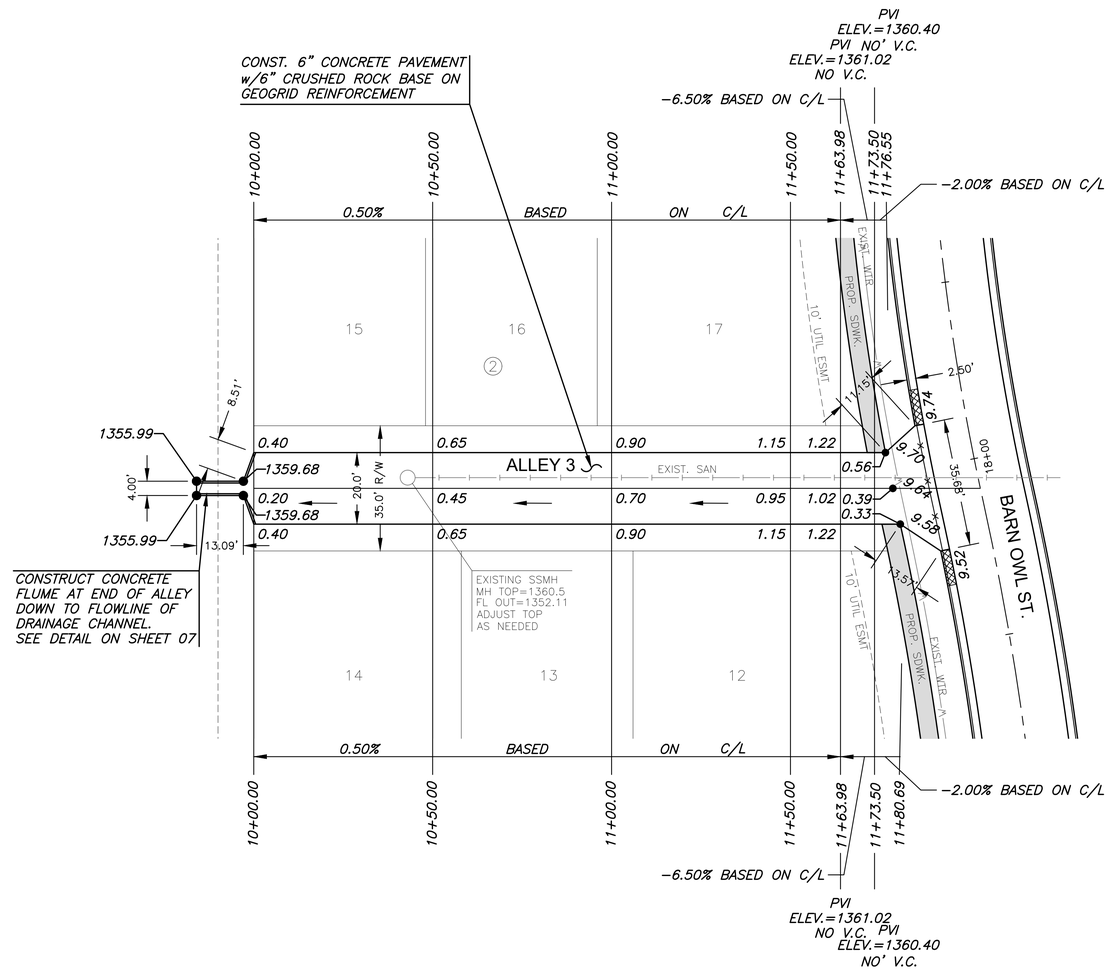

LEGEND

STREET SIGN & SIGN LOCATION (SEE SIGN ASSEMBLY TABLE FOR TYPE & STATION OF SIGN)

NOTE:
TOP OF CURB ELEVATIONS SHOWN ARE FOR FULL CURB. CONSTRUCT CURB AND GUTTER AS NOTED.

N

SCALE: 1"=20'
0 20 40

MKEC
Wichita, KS • 316-684-9600

PAVING & INCIDENTAL DRAINAGE PLANS TO SERVE

COURTYARDS AT JACOBS FARM

WICHITA, KS

©2023
MKEC Engineering
All Rights Reserved
www.mkec.com
These drawings and their contents, including, but not limited to, all concepts, designs, & ideas are the exclusive property of MKEC Engineering (MKEC), and may not be used or reproduced in any way without the express consent of MKEC.

ALLEY 3

PROJECT NO.	472-2023-085880
DATE	JULY 2023
SCALE	1" = 20'

DESIGNED	DRAWN	CHECKED
DFL	LAL	SPE

NO.	REVISION	DATE

SHEET NO.
19 OF 65

PLOTTED: Tuesday, July 25, 2023 @ 10:29AM

J:\PROJECTS\2022\2201\0296_PERFECTION_JACOBS 135TH AND CENTRAL\00_220296 CAD\SHTS\05 CIVIL\PAV\22296-05-5211.DWG