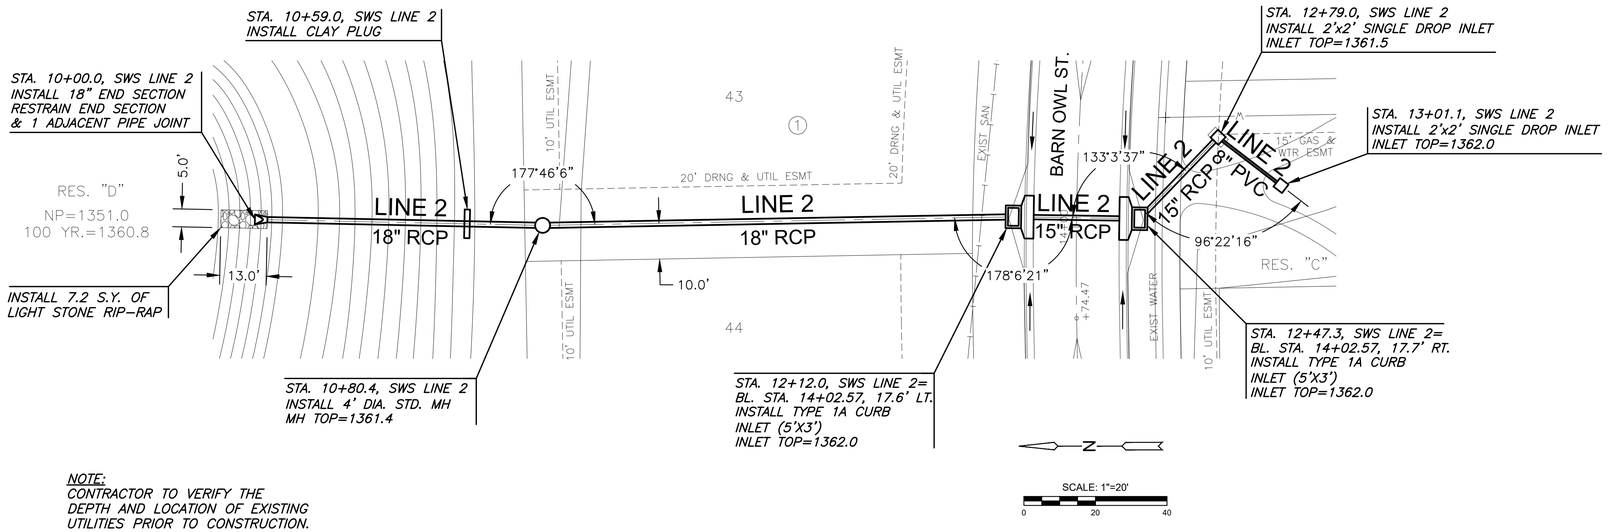

NOTE:
CONTRACTOR TO VERIFY THE DEPTH AND LOCATION OF EXISTING UTILITIES PRIOR TO CONSTRUCTION.

PLAN SWS LINE 2

PROFILE SWS LINE 2

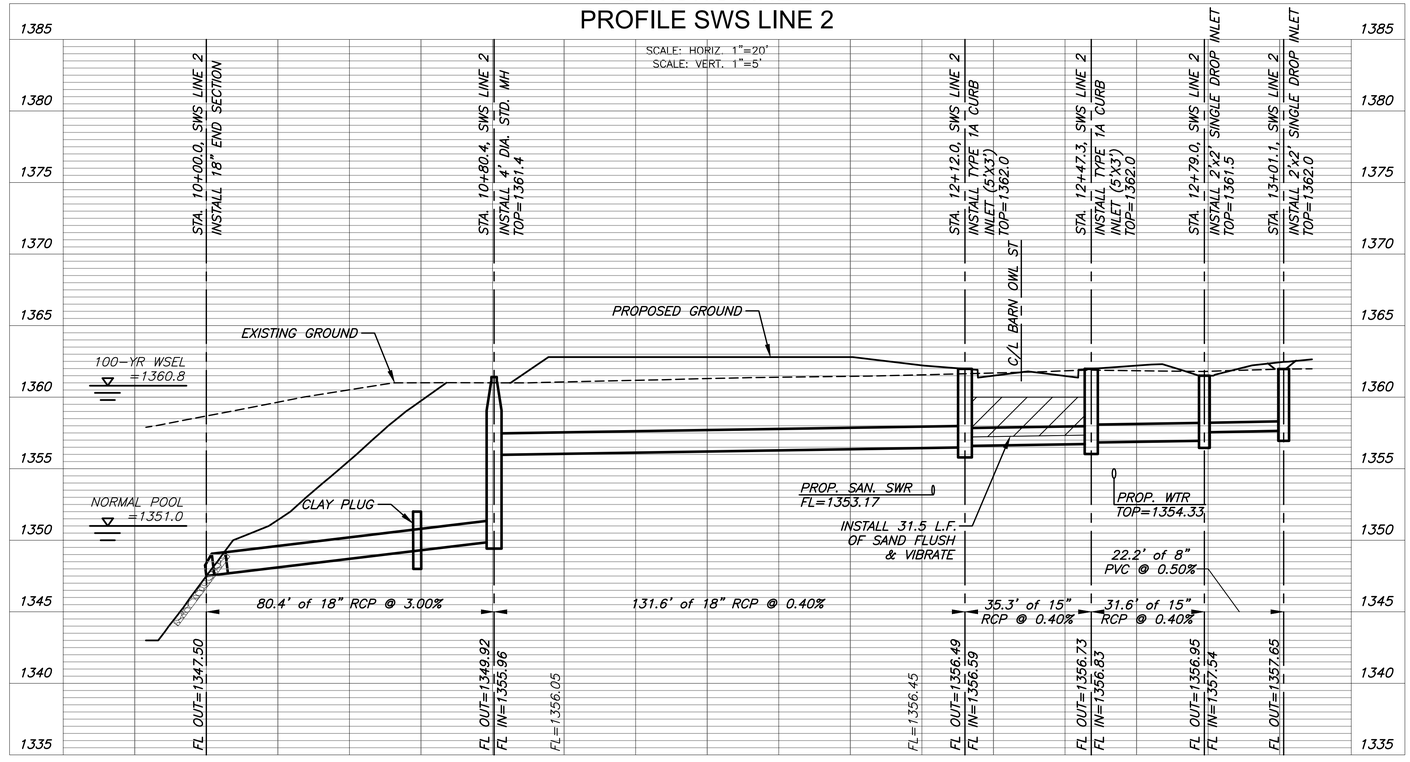

MKEC
Wichita, KS • 316-684-9600

PAVING & INCIDENTAL DRAINAGE PLANS TO SERVE

COURTYARDS AT JACOBS FARM

WICHITA, KS

©2023
MKEC Engineering
All Rights Reserved
www.mkec.com
These drawings and their contents, including, but not limited to, all concepts, designs, & ideas are the exclusive property of MKEC Engineering (MKEC), and may not be used or reproduced in any way without the express consent of MKEC.

LINE 2

PROJECT NO.	472-2023-085880
DATE	JULY 2023
SCALE	1" = 20'

DESIGNED	DRAWN	CHECKED
DFL	LAL	SPE

NO.	REVISION	DATE

SHEET NO.
33 OF 65

PLOTTED: Tuesday, July 25, 2023 @ 10:54AM

J:\PROJECTS\2022\2201010298_PERFECTION_JACOBS 135TH AND CENTRAL\00_220298 CAD\SHTS\05 CIVIL\SWS\220298-05-4201.DWG