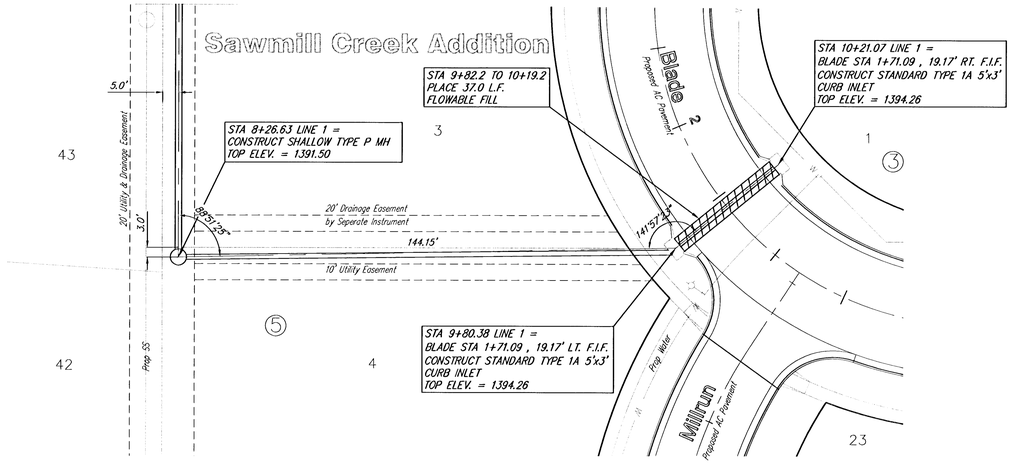

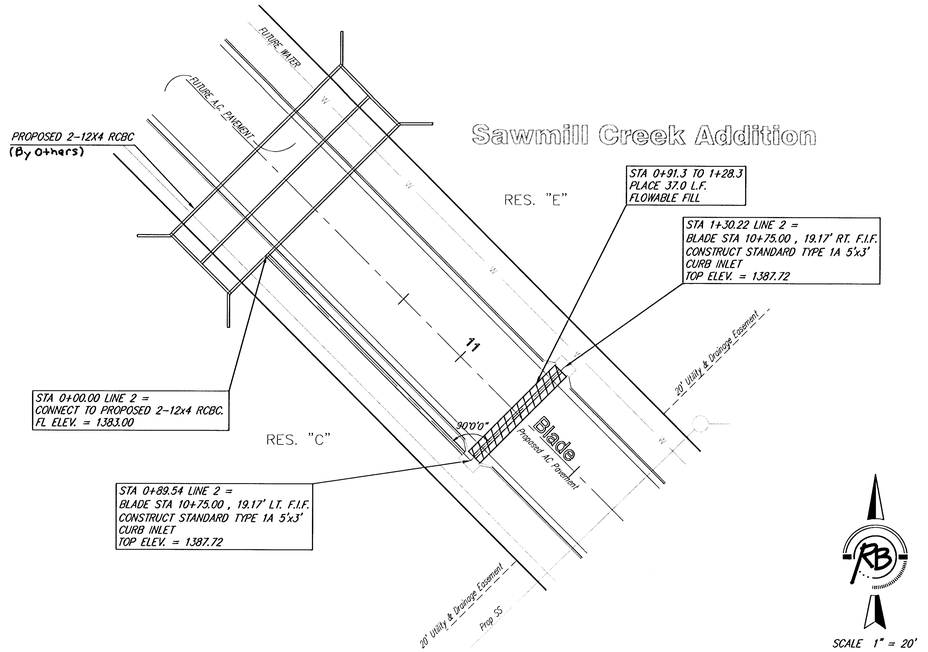

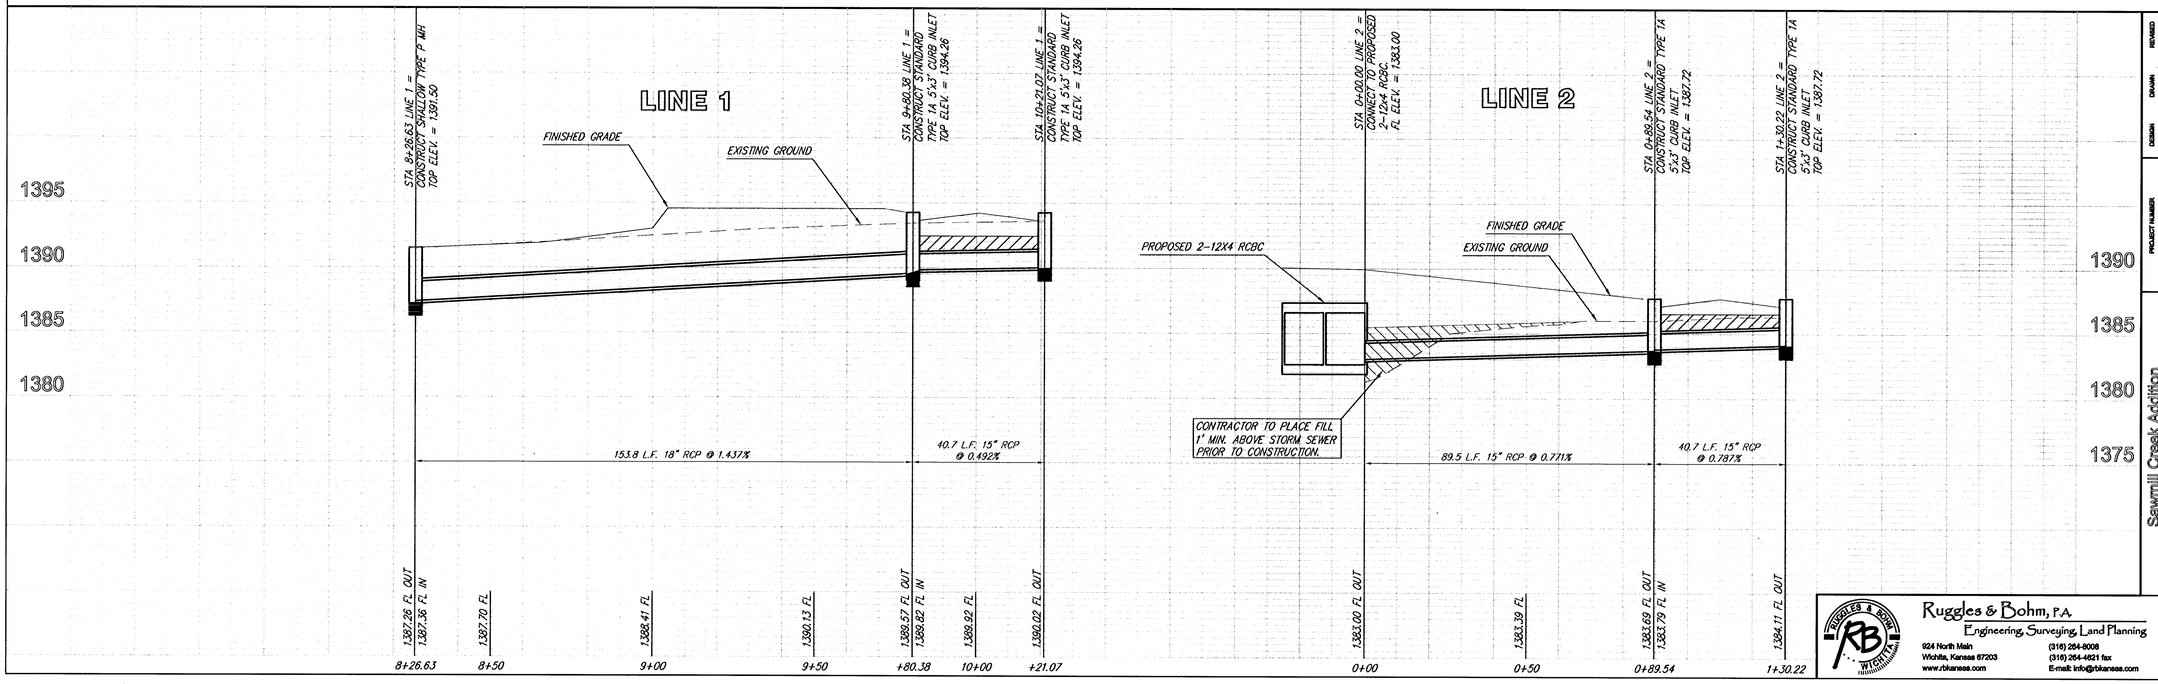

DESIGN AJL | DRAWN AJL | CHECKED - | REVISED -
UTILITY | DATE Jan. 17, 2005 | REVIEW -
PROJECT NUMBER 472-84123
DRAWING FILE Storm Sewer [SWS 03]

Sawmill Creek Addition
Storm Sewer
WICHITA, KANSAS

Ruggles & Bohm, P.A.
Engineering, Surveying, Land Planning
924 North Main
Wichita, Kansas 67203
www.rbkansas.com
(316) 264-8008
(316) 264-4621 fax
E-mail: info@rbkansas.com

RB JOB 2650E
SHEET 25 of 38