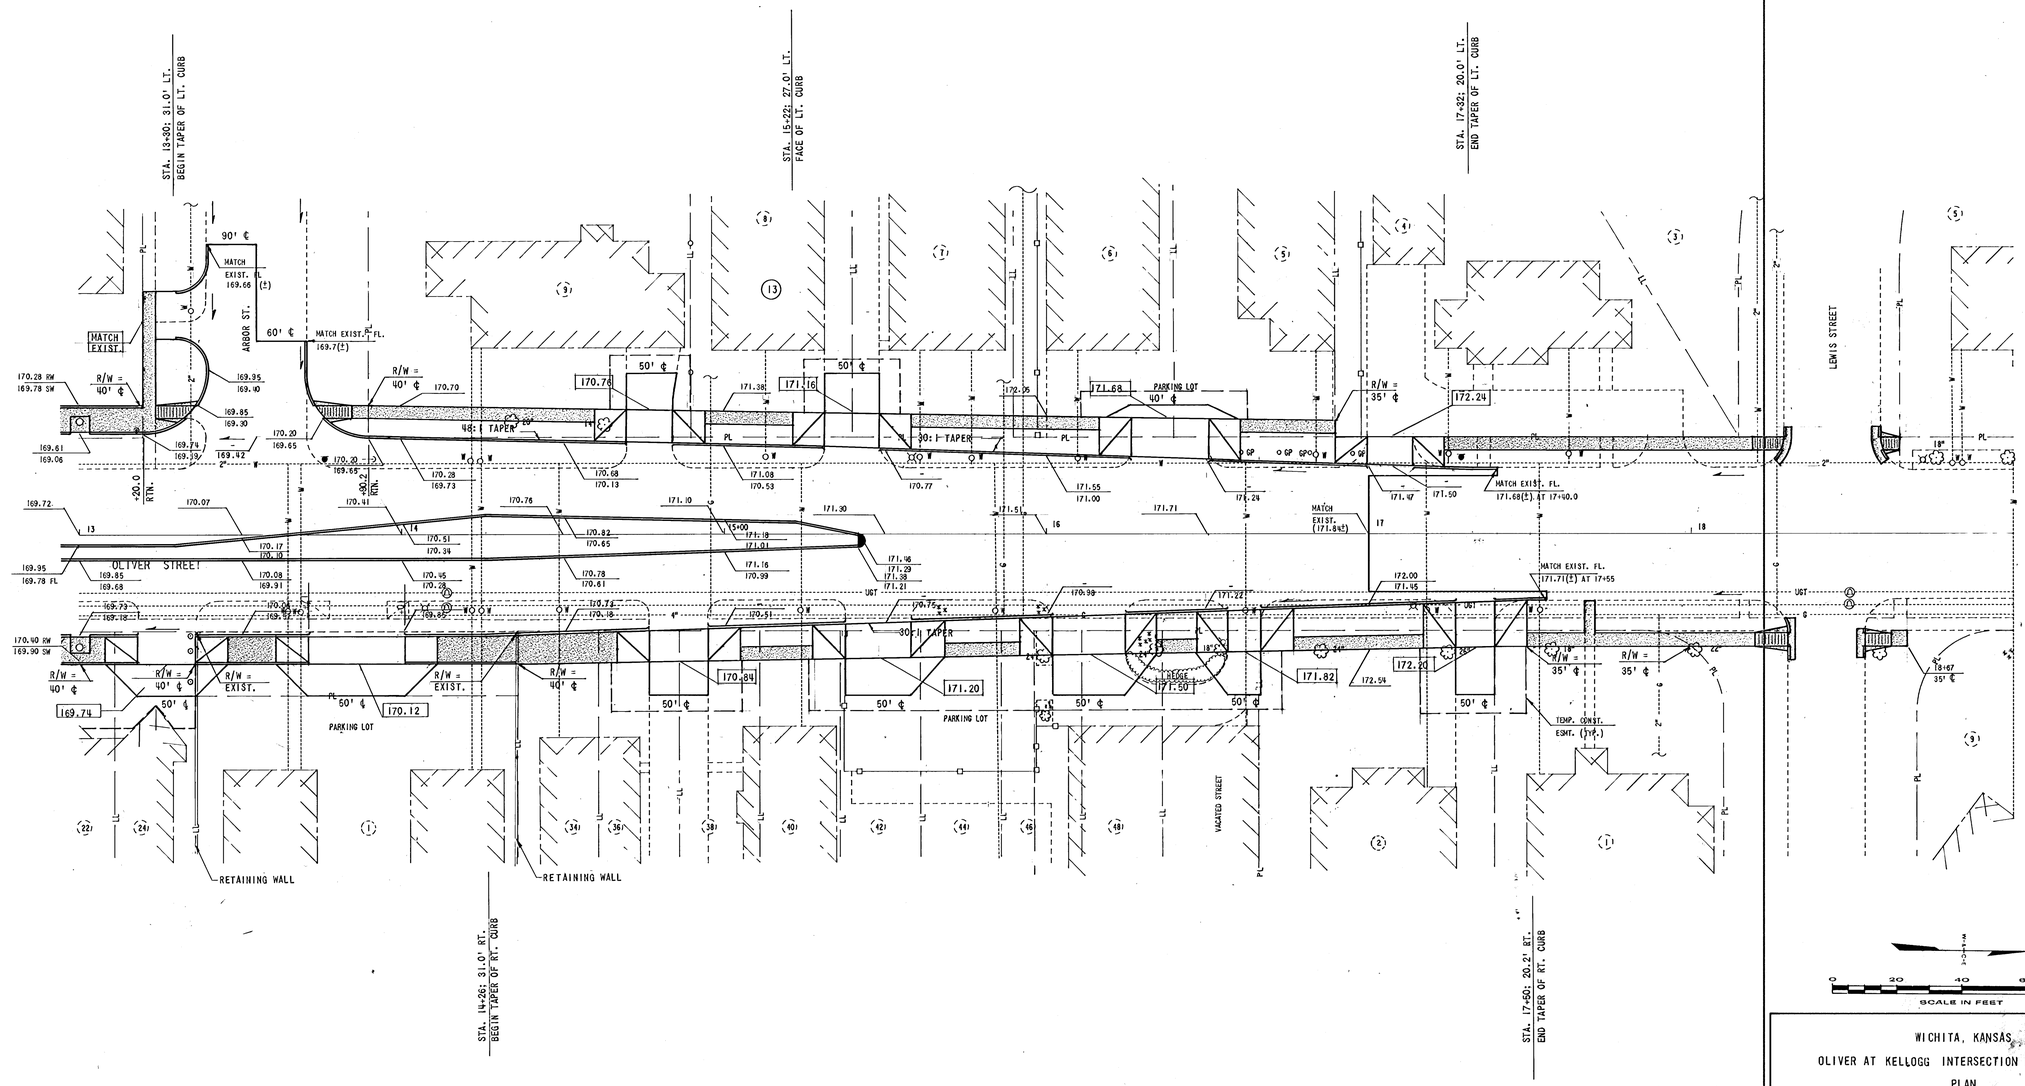

CITY OF WICHITA PROJECT NO. 472-76-245-81101-000-000-001

REVISION	DATE	BY

WICHITA, KANSAS

OLIVER AT KELLOGG INTERSECTION IMPROVEMENTS

PLAN

(STATION 13+00 TO STATION 18+32)

DESIGN	DRAWN
BGR	MEK

WILSON & COMPANY
ENGINEERS & ARCHITECTS
WICHITA — KANSAS

DATE: JAN. 1992

FILE NO. 81-323B

SHEET NO. 7 OF 22