CITY	STATE	PROJECT NO.	FISCAL YEAR	SHEET NO.	TOTAL SHEETS
WICHITA	KANSAS	472-76-245-81101 -000-000-001	1982	20	22

FINAL SURVEY	BY	DATE
SURVEYED		
PLOTTED		
TEMPLATE		
AREAS		
AREAS CHECKED		
NOTE BOOK		
NO		

ORIGINAL SURVEY	BY	DATE
SURVEYED		
PLOTTED		
TEMPLATE		
AREAS		
AREAS CHECKED		
NOTE BOOK		
NO		

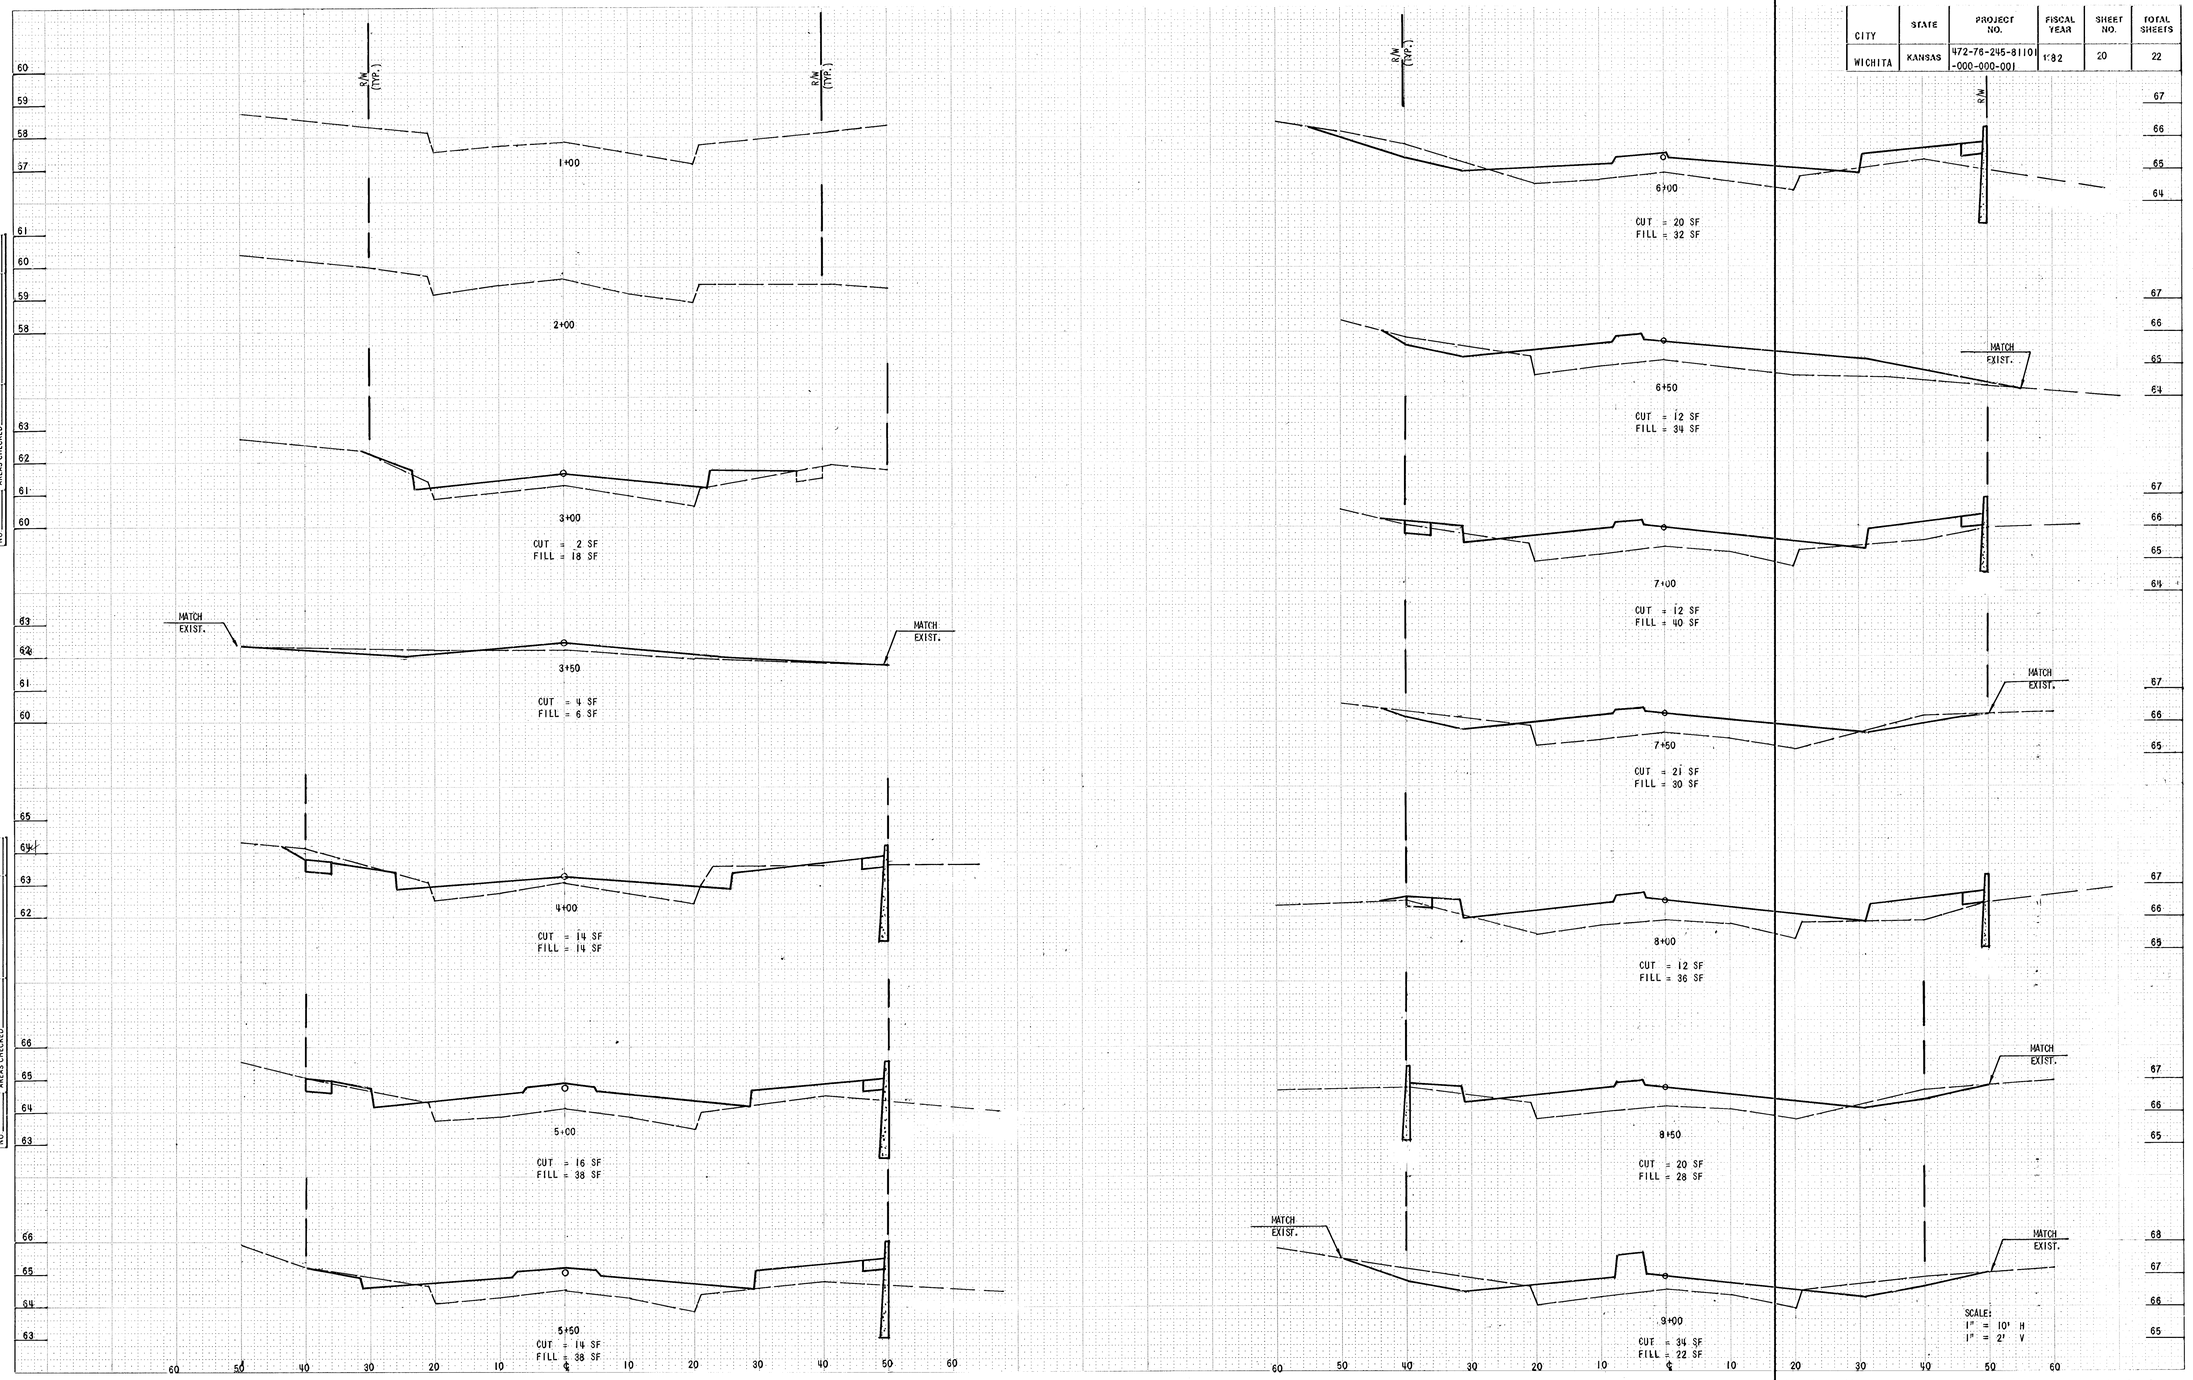

WICHITA, KANSAS OLIVER AT KELLOGG INTERSECTION IMPROVEMENTS CROSS SECTIONS WCEA FILE: 81-323B SHEET 20 OF 22