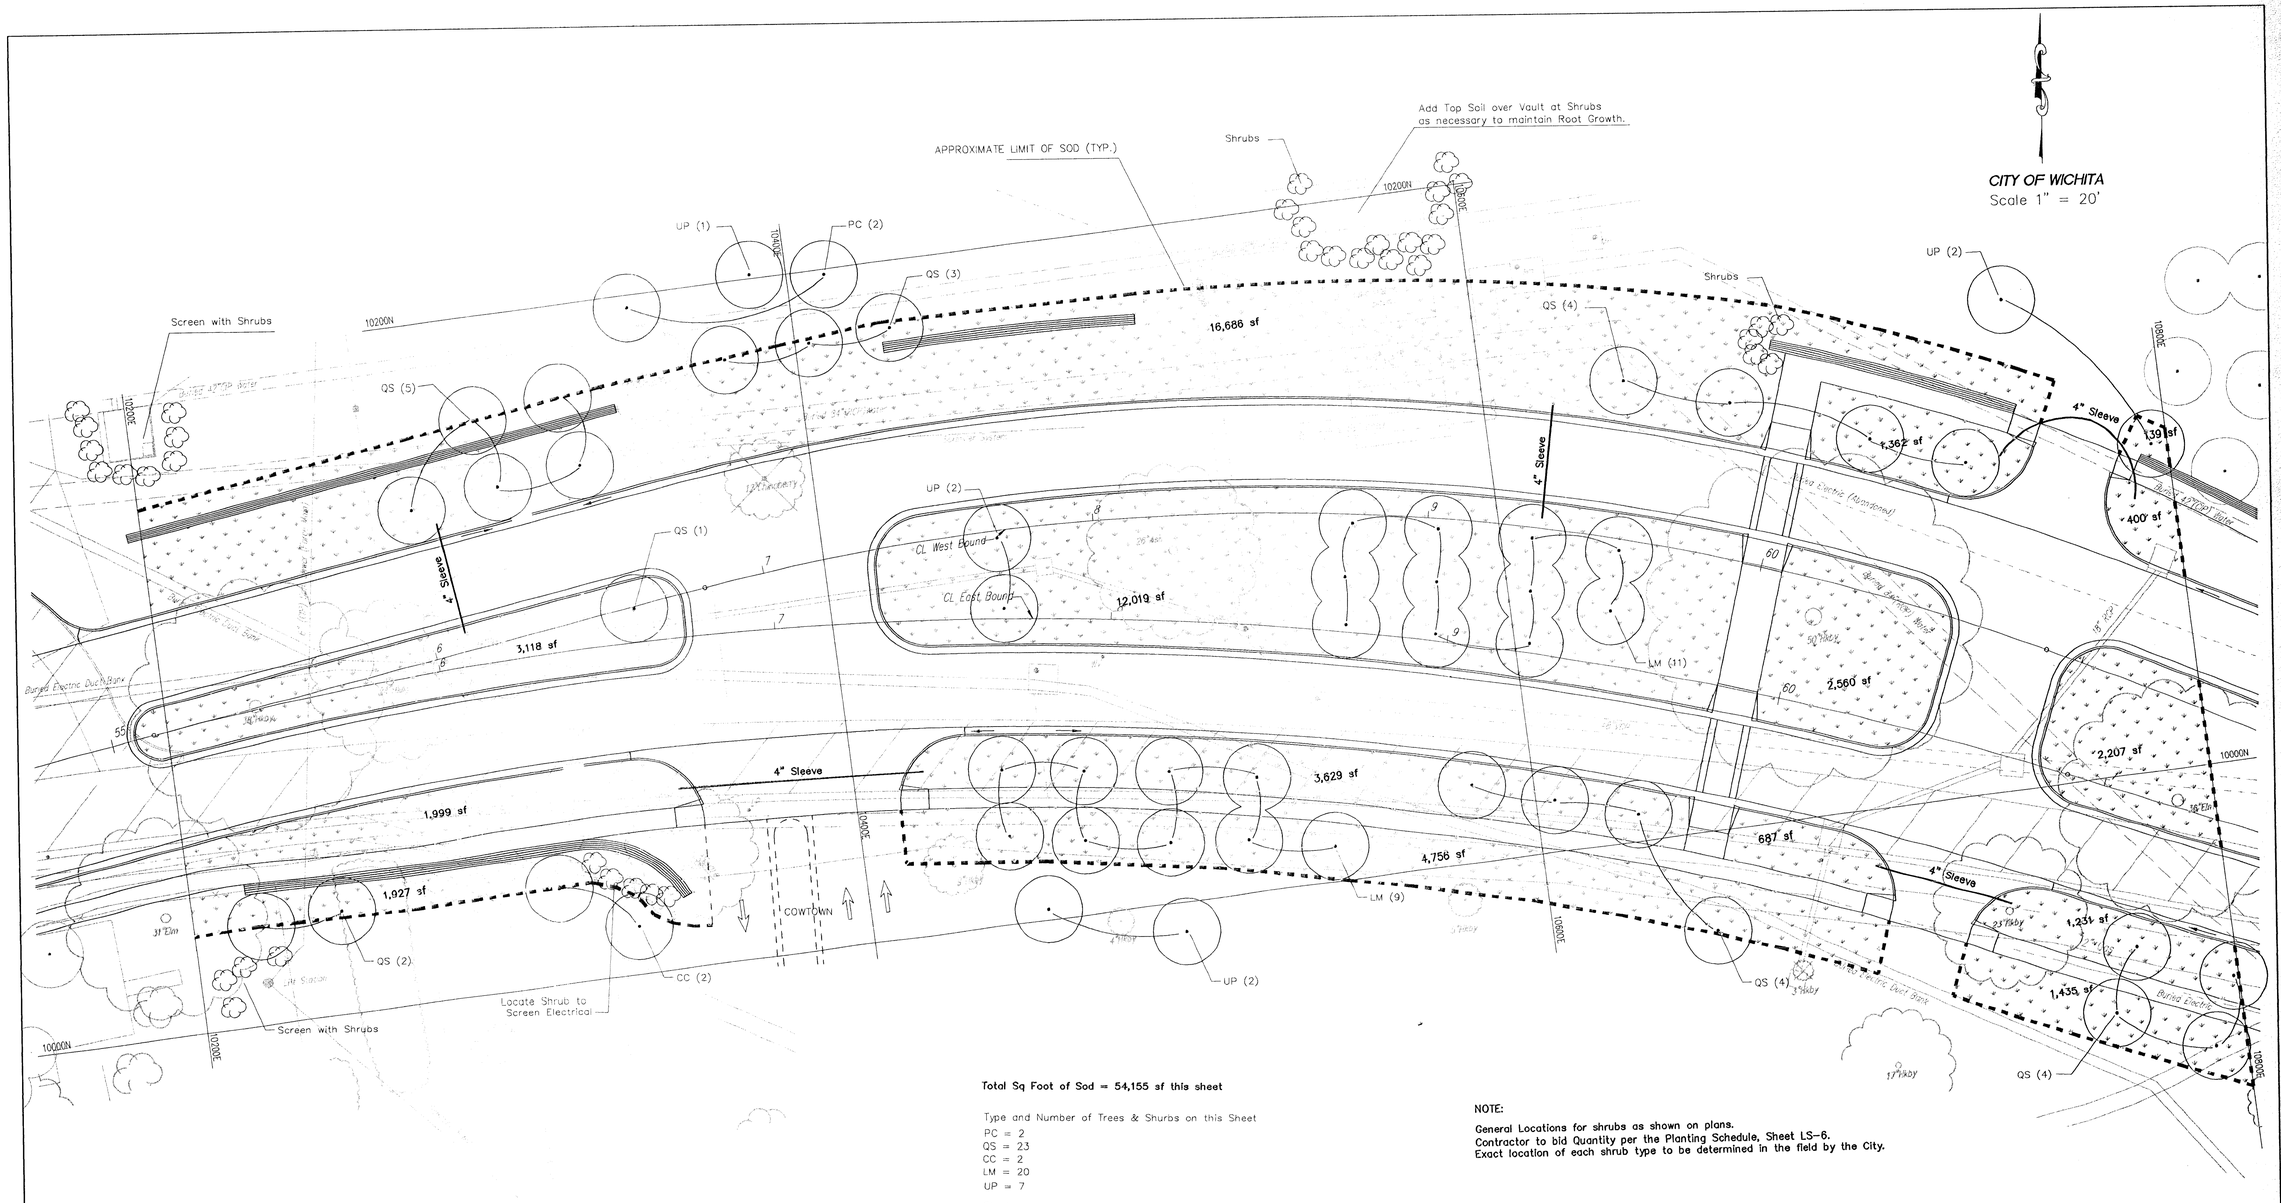

Total Sq Foot of Sod = 54,155 sf this sheet

Type and Number of Trees & Shurbs on this Sheet

PC = 2
QS = 23
CC = 2
LM = 20
UP = 7

Shrubs

See Note this Sheet

NOTE:

General Locations for shrubs as shown on plans.
Contractor to bid Quantity per the Planting Schedule, Sheet LS-6.
Exact location of each shrub type to be determined in the field by the City.

ALL PLANTS WILL BE FIELD LOCATED BY THE CITY

THE CITY OF WICHITA

CITY ENGINEER'S OFFICE
CITY HALL – SEVENTH FLOOR
455 NORTH MAIN STREET
WICHITA, KANSAS 67202
(316) 268-4501
(316) 268-4114 FAX

MUSEUM DISTRICT ROADWAY AND PEDESTRIAN IMPROVEMENTS
WICHITA, KANSAS

LANDSCAPE PLAN

M. E. LINDEBAK P.E. – CITY ENGINEER

PROJECT NUMBER	INDEX CODE
472-82338	706795

DATE MAY 02 | SHEET LS-3