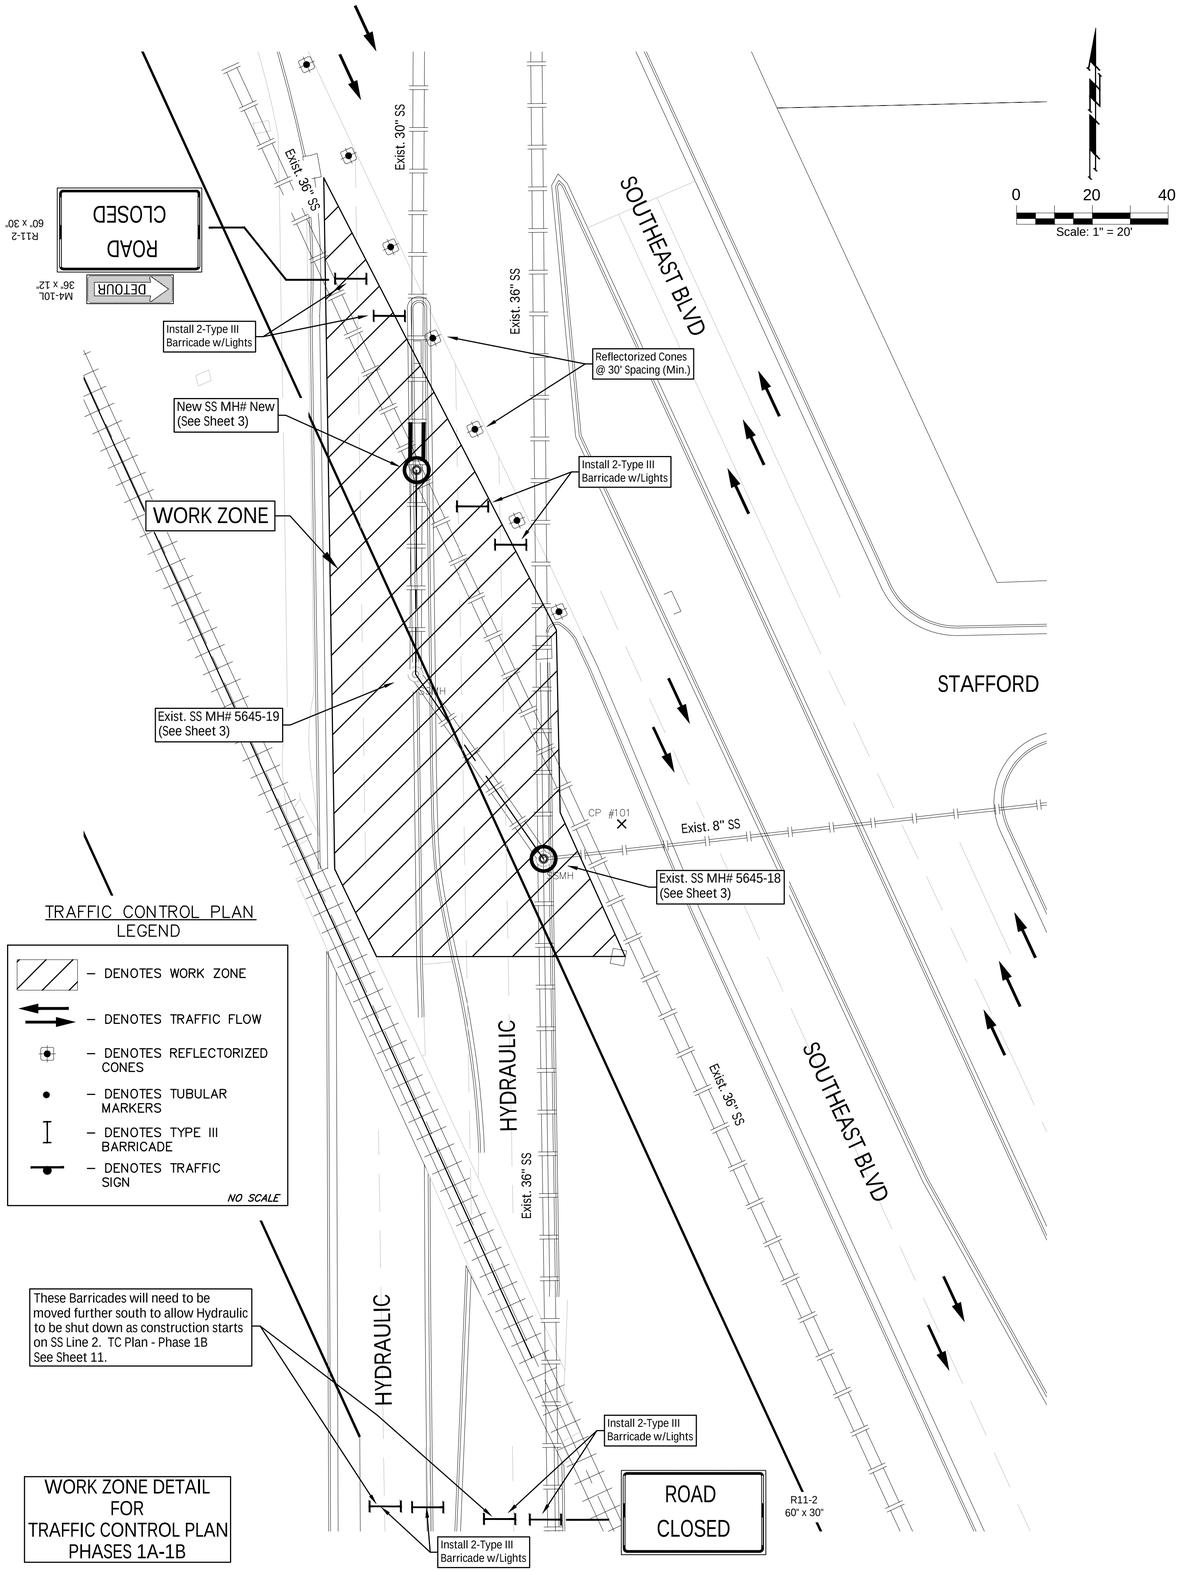

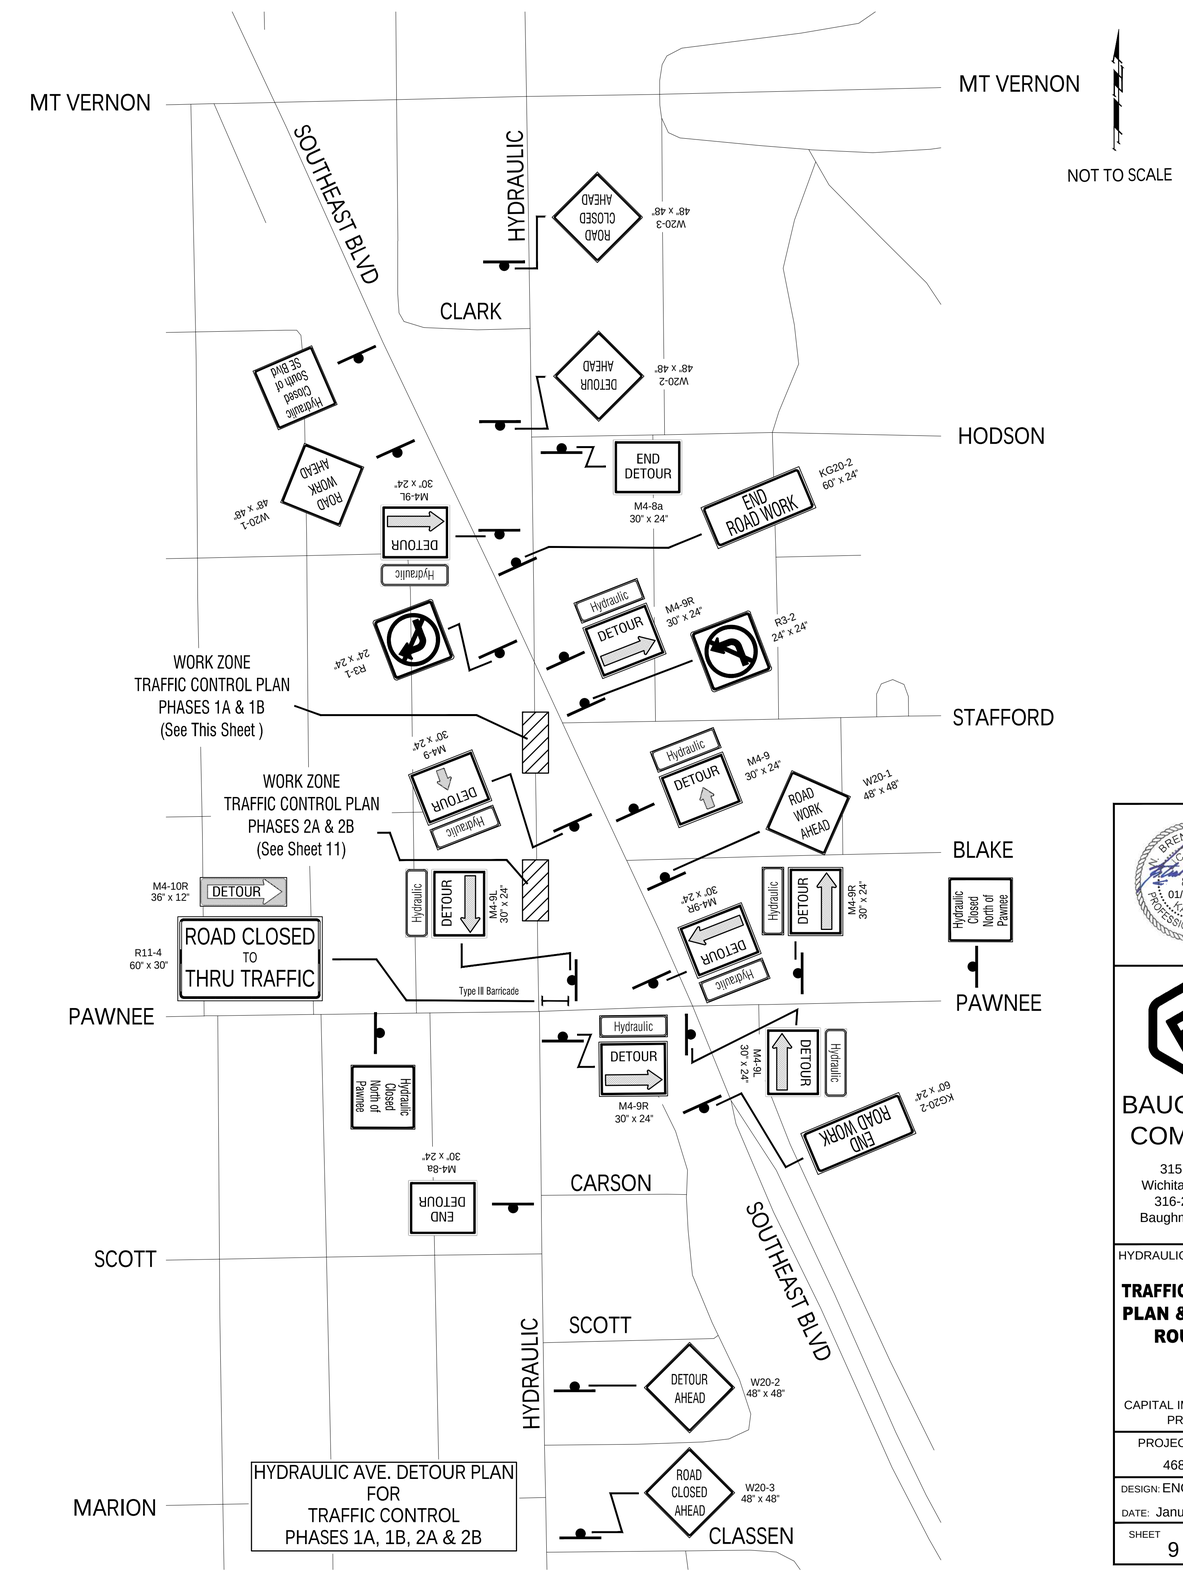

L. BRENT WOOTEN LICENSED 8470 01/27/2023 KANSAS PROFESSIONAL ENGINEER

BAUGHMAN COMPANY
315 Ellis St.
Wichita, KS 67211
316-262-7271
BaughmanCo.com

HYDRAULIC & SE BLVD SS

TRAFFIC CONTROL PLAN & DETOUR ROUTING

CAPITAL IMPROVEMENT PROJECT

PROJECT NUMBER: 468-85276

DESIGN: ENG DRAWN: JSB

DATE: January 26, 2023

SHEET 9 OF 24

File: E:\Projects\Hydraulic & SE Blvd SS_17-11-E872\SS Base.dwg