FHWA REG NO.	STATE	PROJECT NO.	YEAR	SHEET NO.	SHEETS
7	KANSAS	87N 0064-01	1997	8	130

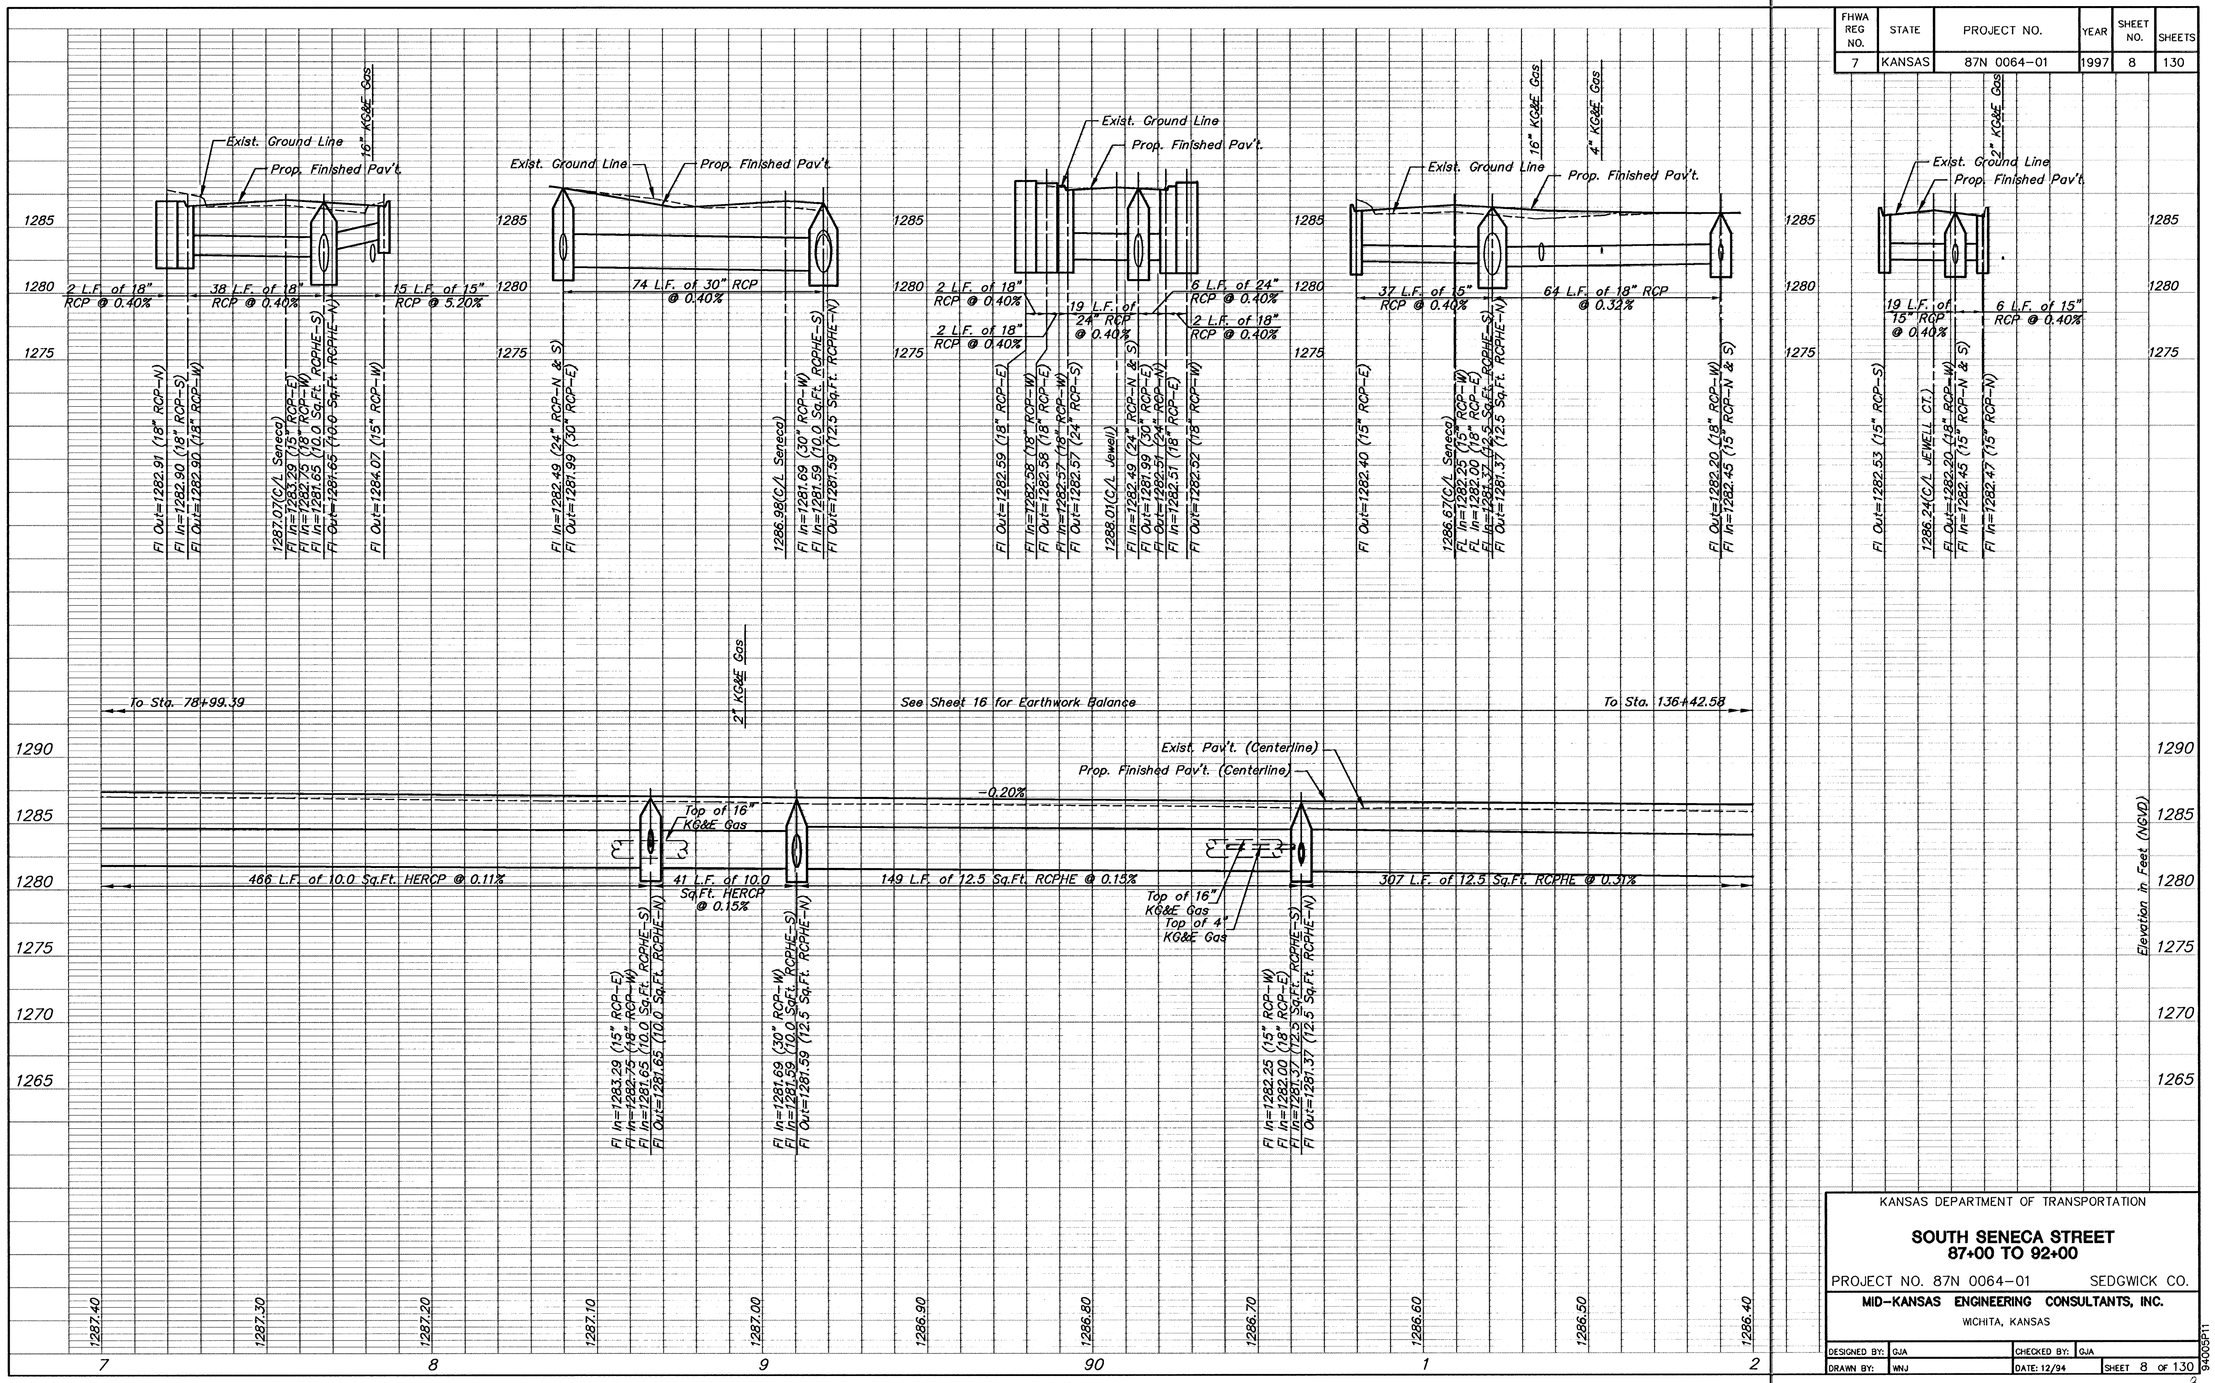

KANSAS DEPARTMENT OF TRANSPORTATION

SOUTH SENECA STREET
87+00 TO 92+00

PROJECT NO. 87N 0064-01 SEDGWICK CO.

MID-KANSAS ENGINEERING CONSULTANTS, INC.
WICHITA, KANSAS

DESIGNED BY: GJA		CHECKED BY: GJA	
DRAWN BY: WNJ		DATE: 12/94	SHEET 8 OF 130

94005P11

H:\CIVIL\SENECA\94005\PROF\94005P11 Fri May 30 11:32:32 1997