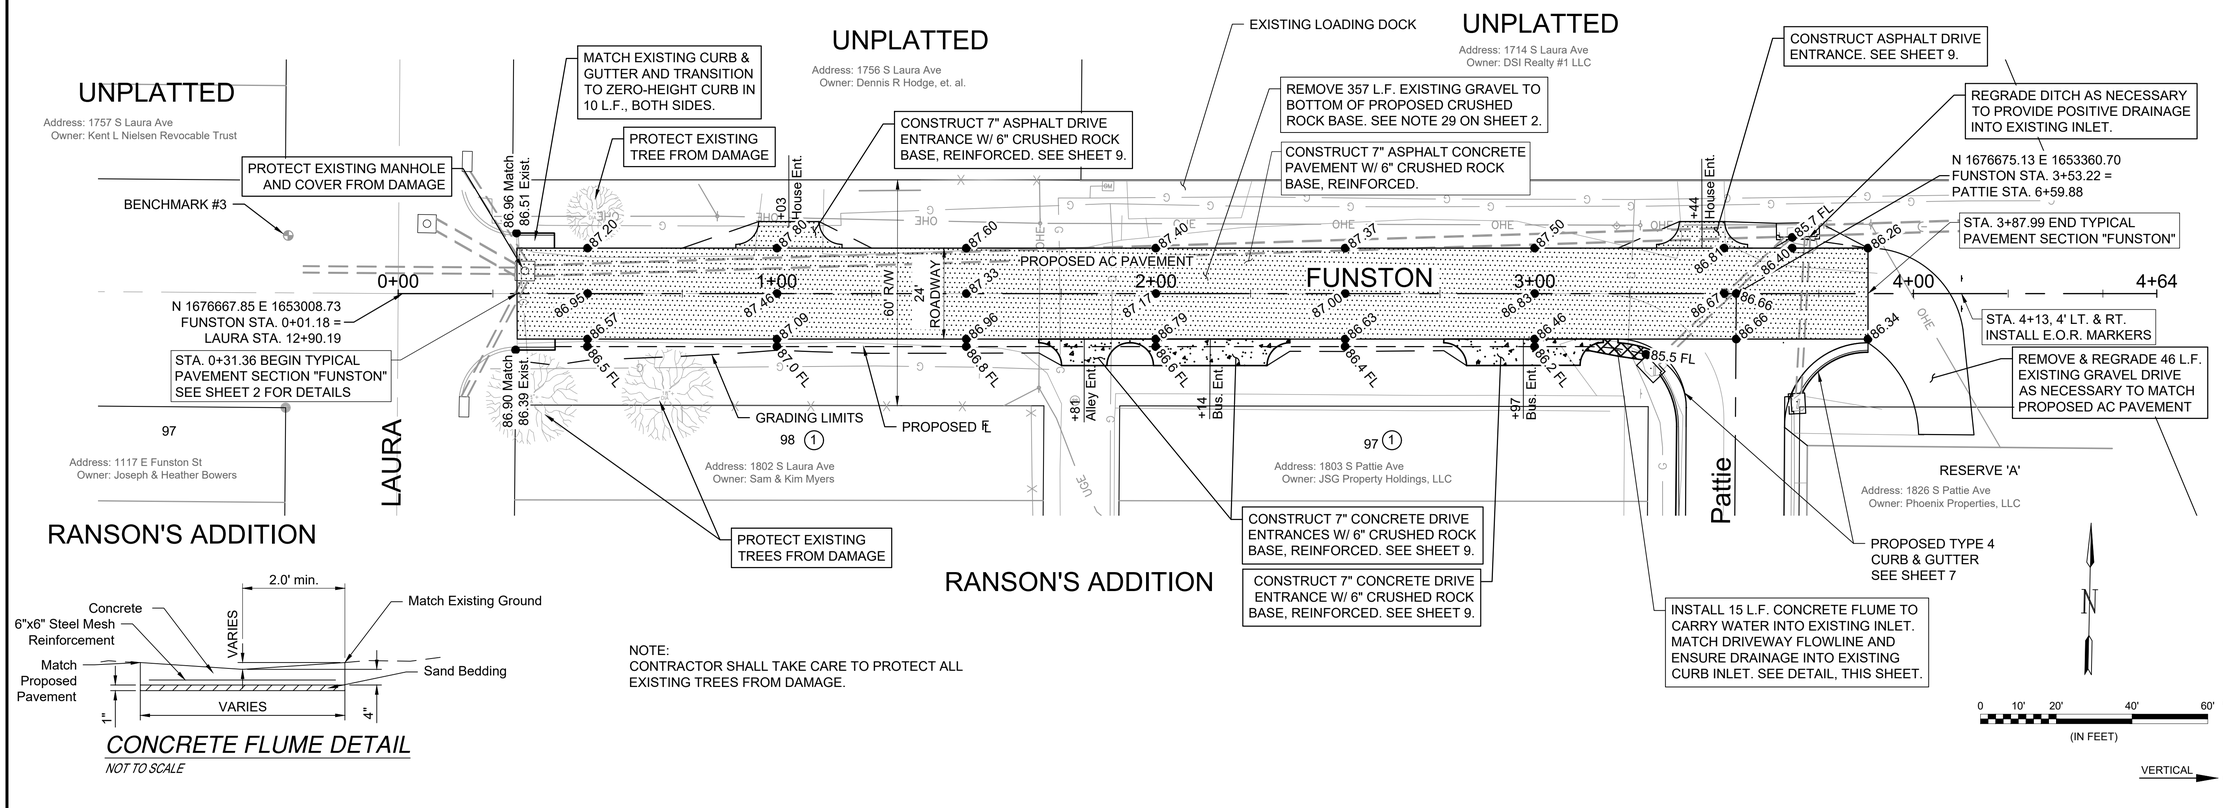

CONCRETE FLUME DETAIL

NOT TO SCALE

NOTE:
CONTRACTOR SHALL TAKE CARE TO PROTECT ALL EXISTING TREES FROM DAMAGE.

0 10' 20' 40' 60'
(IN FEET)

VERTICAL 0 5

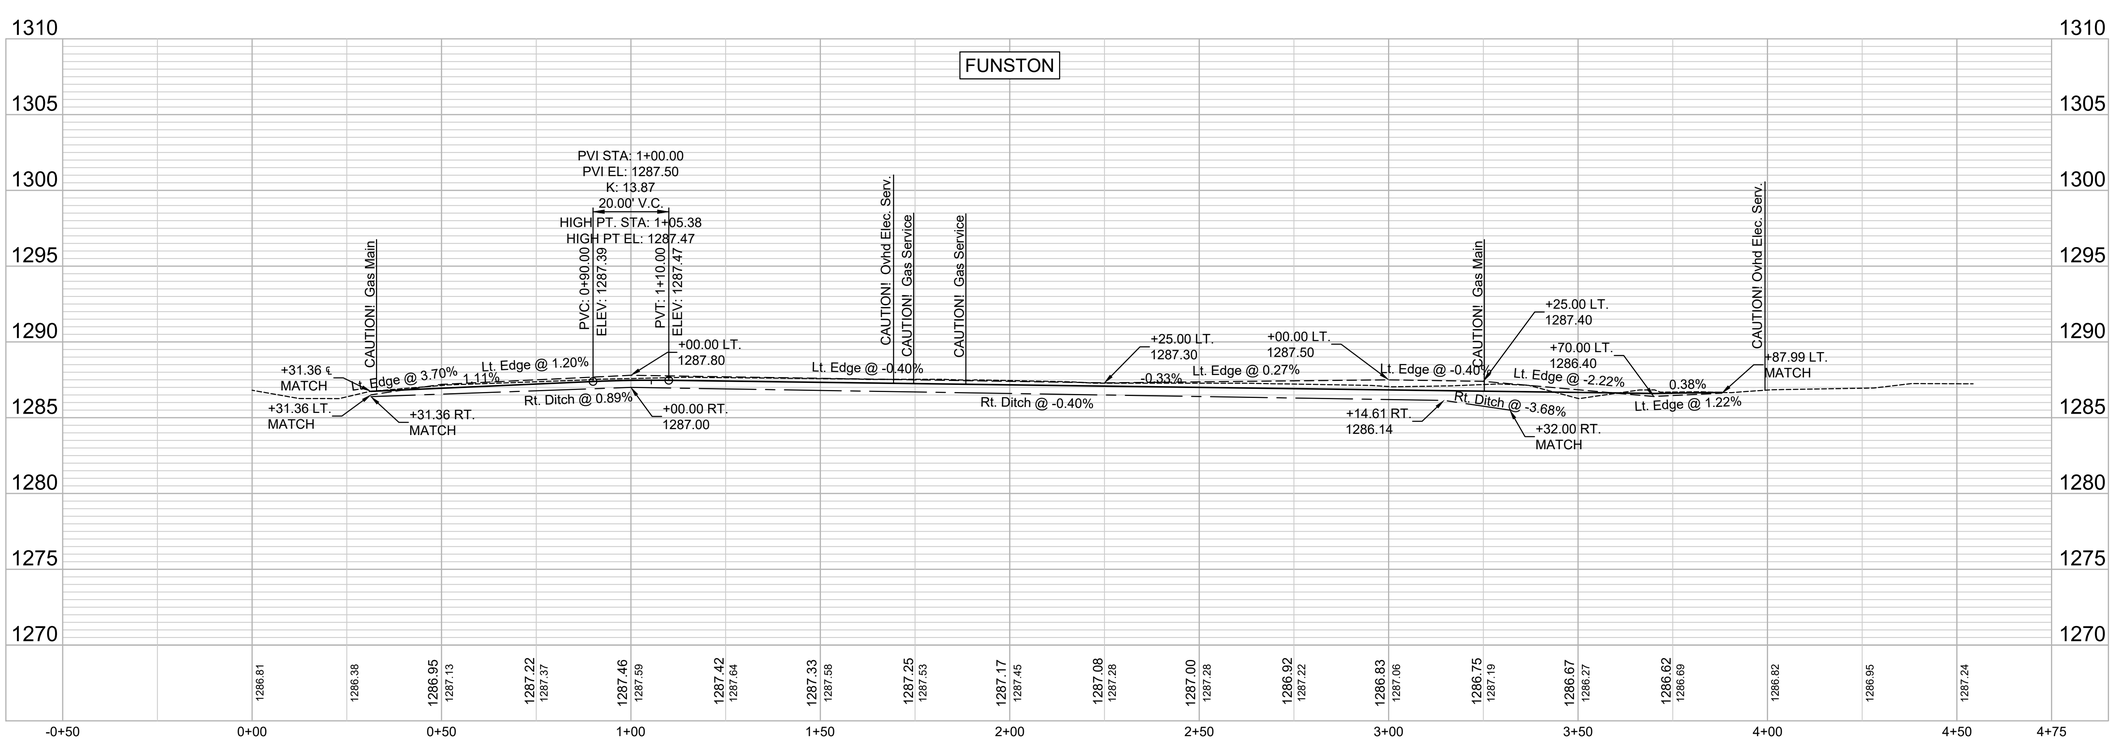

© 2023 GARVER, LLC
THIS DOCUMENT, ALONG WITH THE IDEAS AND DESIGNS CONVEYED HEREIN, SHALL BE CONSIDERED INSTRUMENTS OF PROFESSIONAL SERVICE AND ARE PROPERTY OF GARVER, LLC. ANY USE, REPRODUCTION, OR DISTRIBUTION OF THIS DOCUMENT, ALONG WITH THE IDEAS AND DESIGN CONTAINED HEREIN, IS PROHIBITED UNLESS AUTHORIZED IN WRITING BY GARVER, LLC OR EXPLICITLY ALLOWED IN THE GOVERNING PROFESSIONAL SERVICES AGREEMENT FOR THIS WORK.

GARVER
1995 Midfield Rd
Wichita, KS 67209
(316) 264-8008

CALEB JUREY
LICENSED
26002
9/1/23
KANSAS
PROFESSIONAL ENGINEER

REV.	DATE	DESCRIPTION	BY

CITY OF WICHITA

CITY OF WICHITA
WICHITA, KANSAS

FUNSTON, PATTIE, AND SKINNER PAVING

FUNSTON

JOB NO.: 22T41008
DATE: JUL 2023
DESIGNED BY: CDJ
DRAWN BY: CDJ

BAR IS ONE INCH ON ORIGINAL DRAWING
0 1"
IF NOT ONE INCH ON THIS SHEET, ADJUST SCALES ACCORDINGLY.

DRAWING NUMBER

SHEET NUMBER 5 OF 19

File: L:\2022\22T41008 - Funston-Pattie-Skinner St Replacement\Drawings\C3D\Paving Sheets\FUNSTON.dwg Last Save: 9/1/2023 4:11 PM Last saved by: CDJurey
Last plotted by: Jurey, Caleb D Plot Style: ---- Plot Scale: 1:2.5849 Plot Date: 9/1/2023 4:13 PM Plotter used: None