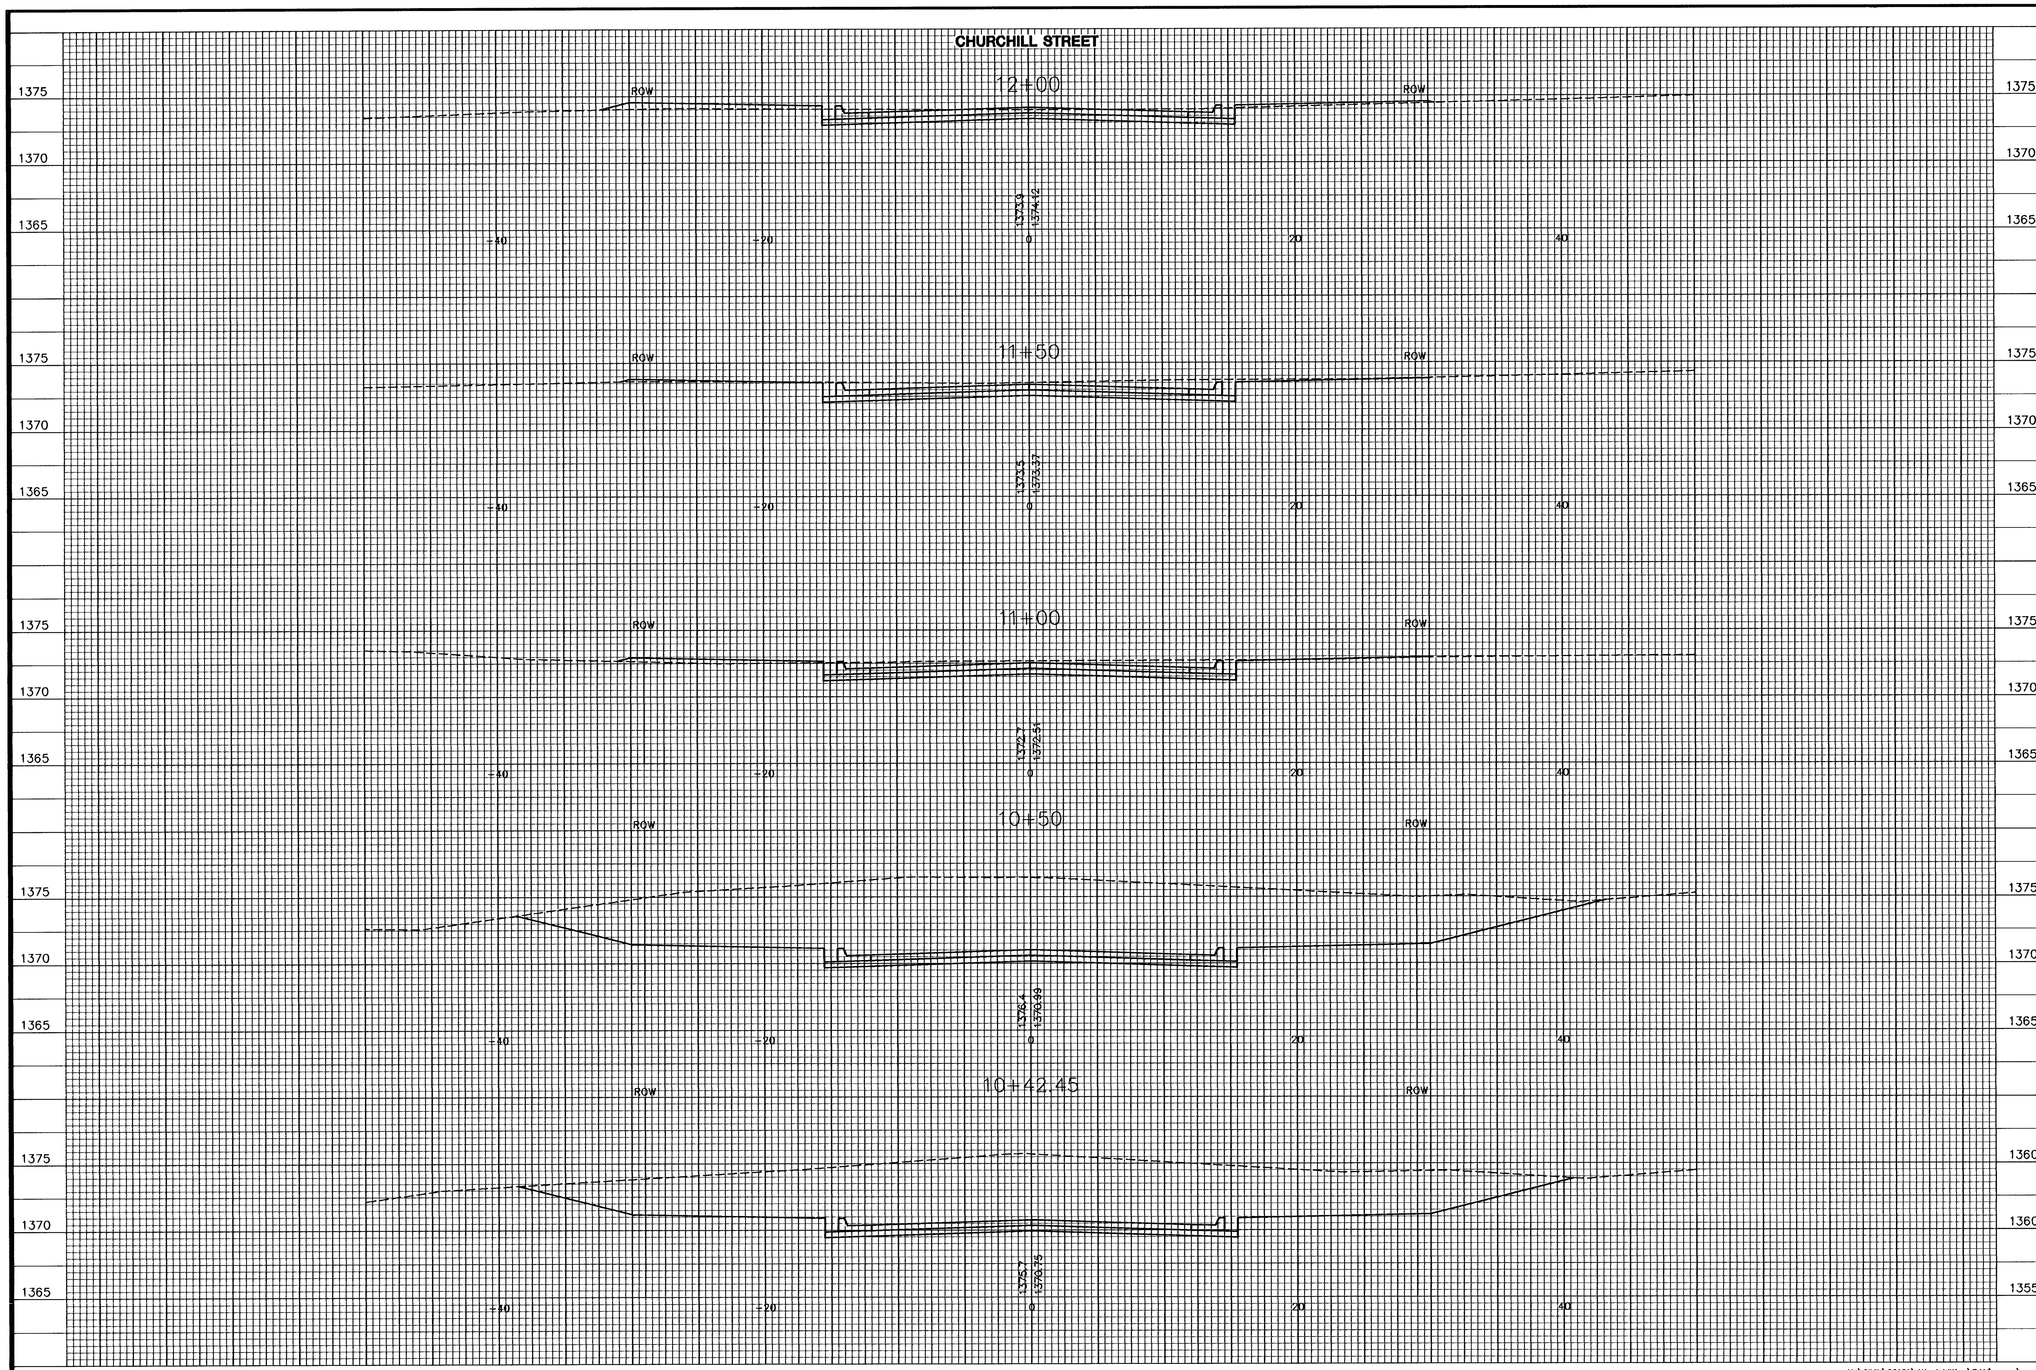

MKEC
ENGINEERING
CONSULTANTS, INC.
411 N. WEBB ROAD
WICHITA, KS. 67206
316 - 684 - 9600

PAVING STREETS AND INCIDENTAL DRAINAGE

REEDS COVE
FOURTH ADDITION

CROSS SECTIONS
SHEET TITLE

472-84385
PROJECT NUMBER

SRS
DESIGN BY

BFL\KWS
DRAWN BY

GJA
CHECKED BY

ISSUED
MARCH 2006

REVISED

SHEET NO.
26 of 33

PLOTTED: Tuesday, March 14, 2006 @ 02:54PM
MKEC ENGINEERING CONSULTANTS, INC. © COPYRIGHT
H:\CIVIL\02121\4th Addition\PAV\xsecs\xsec1