PLOTTED: Tuesday, September 05, 2023 @ 09:21AM

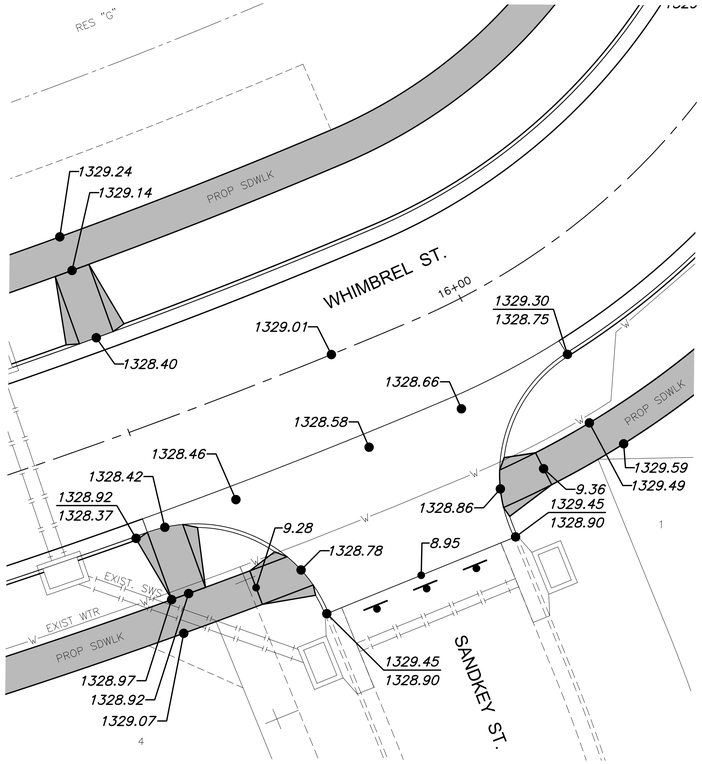

E DETAIL
1"=10'

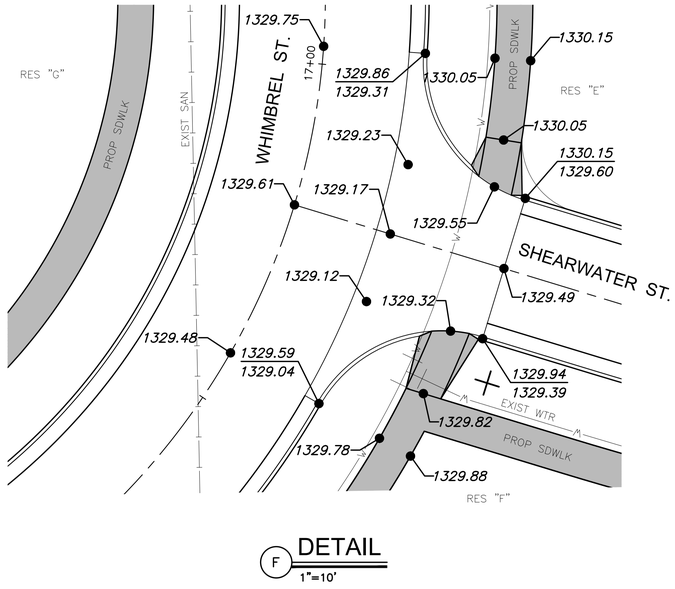

F DETAIL
1"=10'

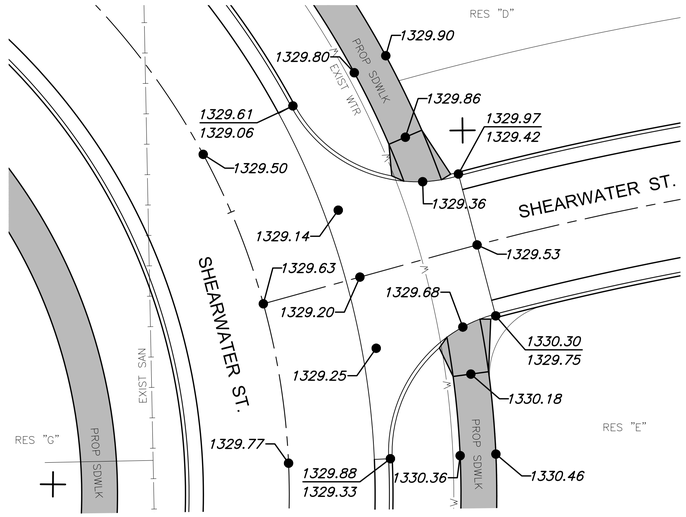

G DETAIL
1"=10'

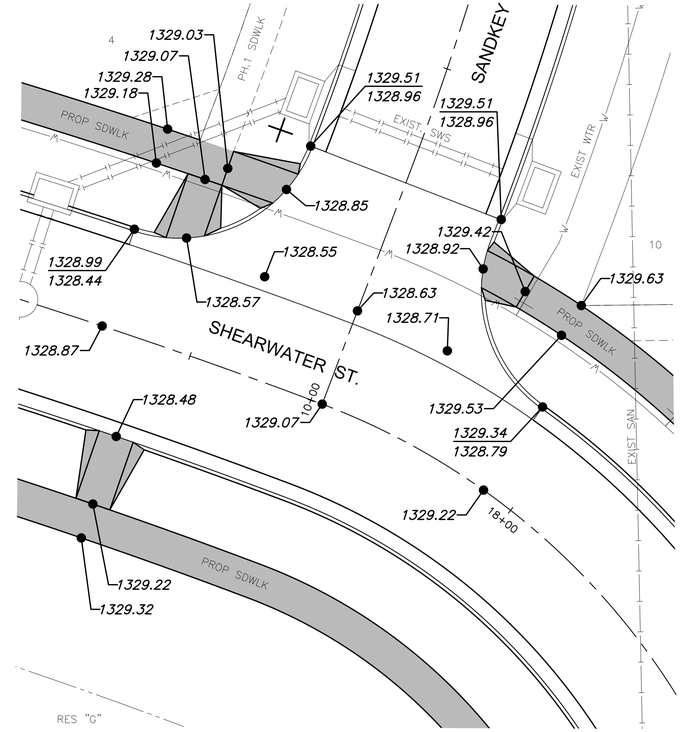

H DETAIL
1"=10'

N

J:\PROJECTS\2021\210101042?_PERFECTION_COURTYARDS AT MOORINGS\90 210427 CAD\SHTS\05 CIVIL\PAV\COLLECTOR\210427-05-3208.DWG

MKEC
Wichita, KS • 316-684-9600

PAVING & INCIDENTAL DRAINAGE PLANS FOR

COURTYARDS AT THE MOORINGS

COLLECTOR PHASE - PART B

©2023
MKEC Engineering
All Rights Reserved
www.mkec.com
These drawings and their contents, including, but not limited to, all concepts, designs, & ideas are the exclusive property of MKEC Engineering (MKEC), and may not be used or reproduced in any way without the express consent of MKEC.

INTERSECTIONS (CONT.)

PROJECT NO.	472-2022-085819B
DATE	SEPT. 2023
SCALE	1" = 10'

DESIGNED	DRAWN	CHECKED
DFL	LAL	SPE

NO.	REVISION	DATE

SHEET NO.
19 OF 47