PLOTTED: Thursday, September 14, 2023 @ 02:11PM

SUBDIVISION BENCH MARKS				
NO.	STREET AND STATION	FROM CL	DESCRIPTION	ELEVATIONS
1	HARBORSIDE DR., STA. 10+36.29	14.49' RT	TOP OF CURB AT FIRE HYDRANT	
2	HARBORSIDE DR., STA. 15+21.14	34.00' LT	TOP OF CURB AT FIRE HYDRANT	

NOTE: CONTRACTOR SHALL INSTALL SUBDIVISION BENCH MARKS ("FLAT SURVEY MARKERS NO. 8134–08 3" TOP DIAMETER" PROVIDED BY KANSAS BLUE PRINT CO., INC.) COSTS TO BE CONSIDERED SUBSIDIARY TO CONSTRUCTION OF COMBINED CURB AND GUTTER.

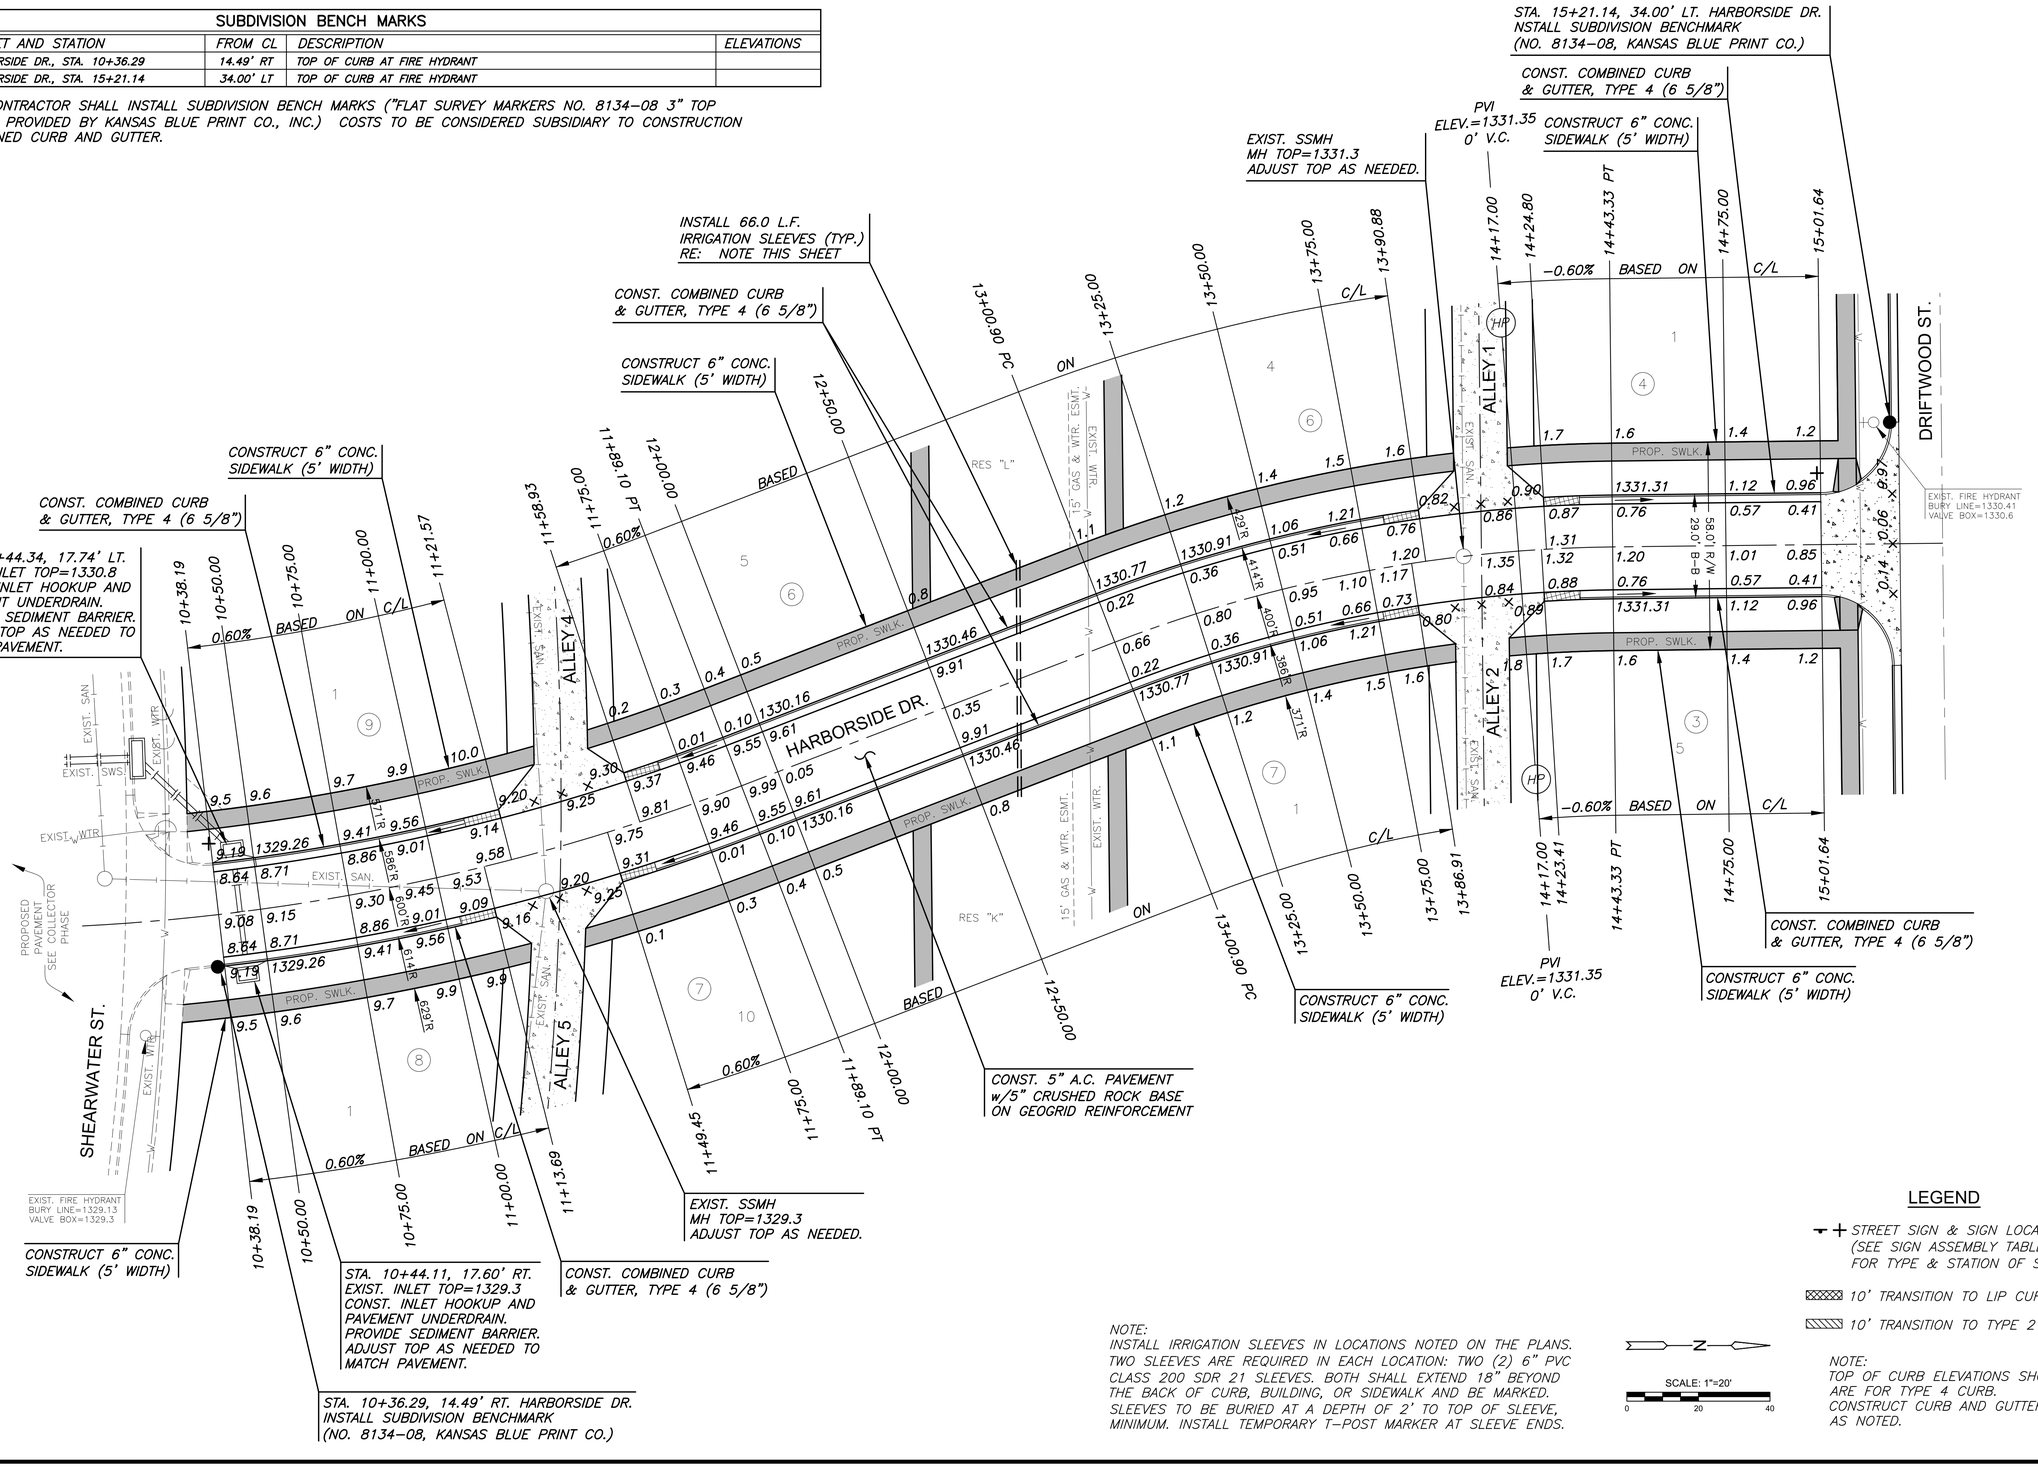

LEGEND

- STREET SIGN & SIGN LOCATION (SEE SIGN ASSEMBLY TABLE FOR TYPE & STATION OF SIGN)
- 10' TRANSITION TO LIP CURB
- 10' TRANSITION TO TYPE 2 CURB

SCALE: 1"=20'

NOTE:
INSTALL IRRIGATION SLEEVES IN LOCATIONS NOTED ON THE PLANS. TWO SLEEVES ARE REQUIRED IN EACH LOCATION: TWO (2) 6" PVC CLASS 200 SDR 21 SLEEVES. BOTH SHALL EXTEND 18" BEYOND THE BACK OF CURB, BUILDING, OR SIDEWALK AND BE MARKED. SLEEVES TO BE BURIED AT A DEPTH OF 2' TO TOP OF SLEEVE, MINIMUM. INSTALL TEMPORARY T–POST MARKER AT SLEEVE ENDS.

NOTE:
TOP OF CURB ELEVATIONS SHOWN ARE FOR TYPE 4 CURB. CONSTRUCT CURB AND GUTTER AS NOTED.

MKEC
Wichita, KS • 316-684-9600

PAVING & INCIDENTAL DRAINAGE PLANS FOR

COURTYARDS AT THE MOORINGS

PHASE 1 - PART B

©2023
MKEC Engineering
All Rights Reserved
www.mkec.com
These drawings and their contents, including, but not limited to, all concepts, designs, & ideas are the exclusive property of MKEC Engineering (MKEC), and may not be used or reproduced in any way without the express consent of MKEC.

HARBORSIDE DR.

PROJECT NO.	472-2022-085820B
DATE	SEPT. 2023
SCALE	1"=20'

DESIGNED	DRAWN	CHECKED
DFL	JWC	SPE

NO.	REVISION	DATE

SHEET NO.
14 OF 51

J:\PROJECTS\2021\21910427_PERFECTION_COURTYARDS AT MOORINGS\00 219427 CAD\SHTS\05 CIVIL\PAVPH1\21427-05-5203-PH1.DWG