SUBDIVISION BENCH MARKS				
NO.	STREET AND STATION	FROM CL	DESCRIPTION	ELEVATIONS
1	DRIFTWOOD ST., STA. 41+56.26	14.5' RT	TOP OF CURB AT FIRE HYDRANT	

NOTE: CONTRACTOR SHALL INSTALL SUBDIVISION BENCH MARKS ("FLAT SURVEY MARKERS NO. 8134–08 3" TOP DIAMETER" PROVIDED BY KANSAS BLUE PRINT CO., INC.) COSTS TO BE CONSIDERED SUBSIDIARY TO CONSTRUCTION OF COMBINED CURB AND GUTTER.

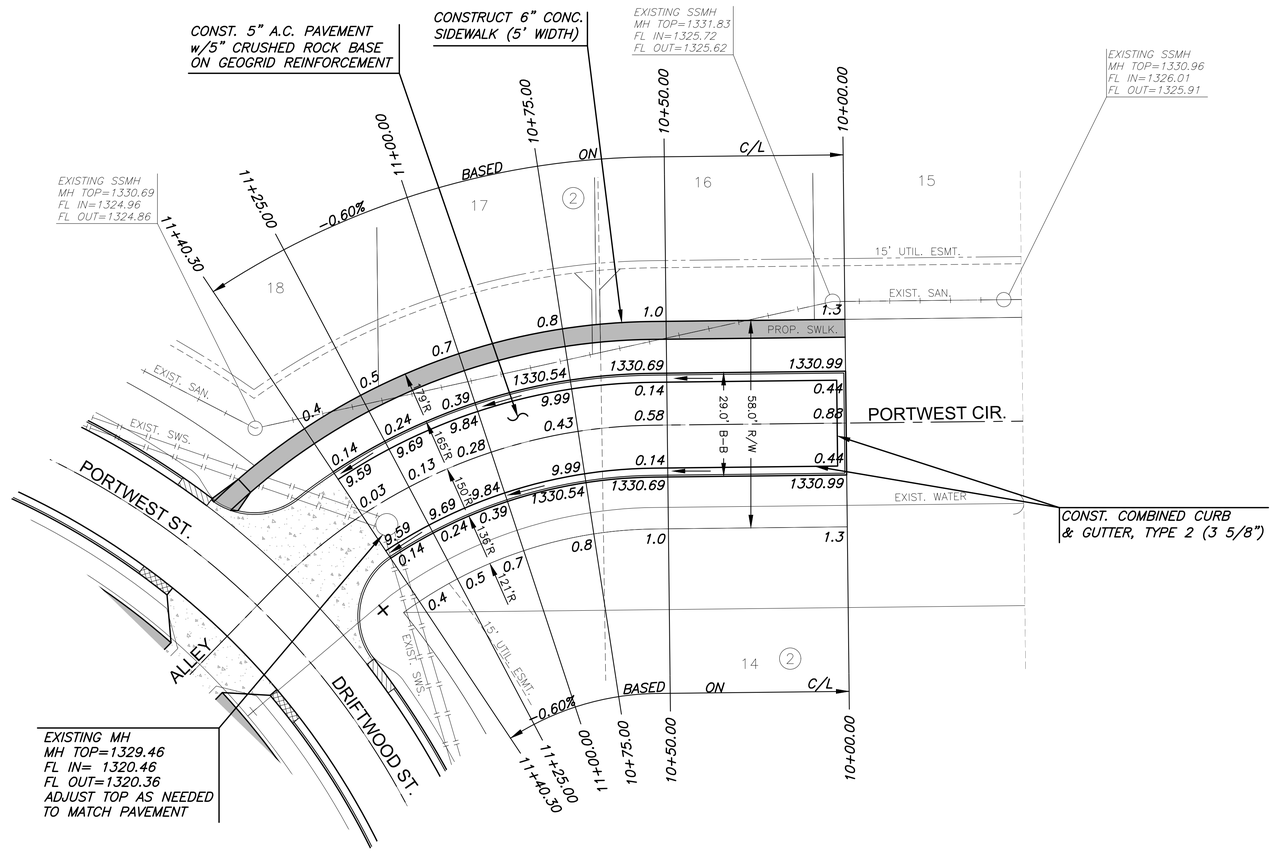

LEGEND

STREET SIGN & SIGN LOCATION (SEE SIGN ASSEMBLY TABLE FOR TYPE & STATION OF SIGN)

10' TRANSITION TO LIP CURB

10' TRANSITION TO TYPE 2 CURB

NOTE:
TOP OF CURB ELEVATIONS SHOWN ARE FOR FULL CURB. CONSTRUCT CURB AND GUTTER AS NOTED.

N

SCALE: 1"=20'
0 20 40

MKEC
Wichita, KS • 316-684-9600

PAVING & INCIDENTAL DRAINAGE PLANS FOR
COURTYARDS AT THE MOORINGS
PHASE 1 - PART B

©2023
MKEC Engineering
All Rights Reserved
www.mkec.com
These drawings and their contents, including, but not limited to, all concepts, designs, & ideas are the exclusive property of MKEC Engineering (MKEC), and may not be used or reproduced in any way without the express consent of MKEC.

PORTWEST CIR.

PROJECT NO.	472-2022-085820B
DATE	SEPT. 2023
SCALE	1" = 20'

DESIGNED	DRAWN	CHECKED
DFL	JWC	SPE

NO.	REVISION	DATE

SHEET NO.
16 OF 51

PLOTTED: Thursday, September 14, 2023 @ 02:13PM
J:\PROJECTS\2021\210101427_PERFECTION_COURTYARDS AT MOORINGS\00 210427 CAD\SHTS\05 CIVIL\PAV\PH1\21427-05-5211-PH1.DWG