Benchmarks:

BM #1: Small RR spike in 2nd PP north of K-42 Highway, west side of Maize
Elev. = 143.61 (City Datum)

BM #2: Small RR spike in PP east of East 1/4 Corner (G)
Elev. = 147.00 (City Datum)

BM #3: "□" Top Headwall southeast corner K-42 Highway and Maize (County BM with City Datum
Elev. = 144.04 (City Datum)

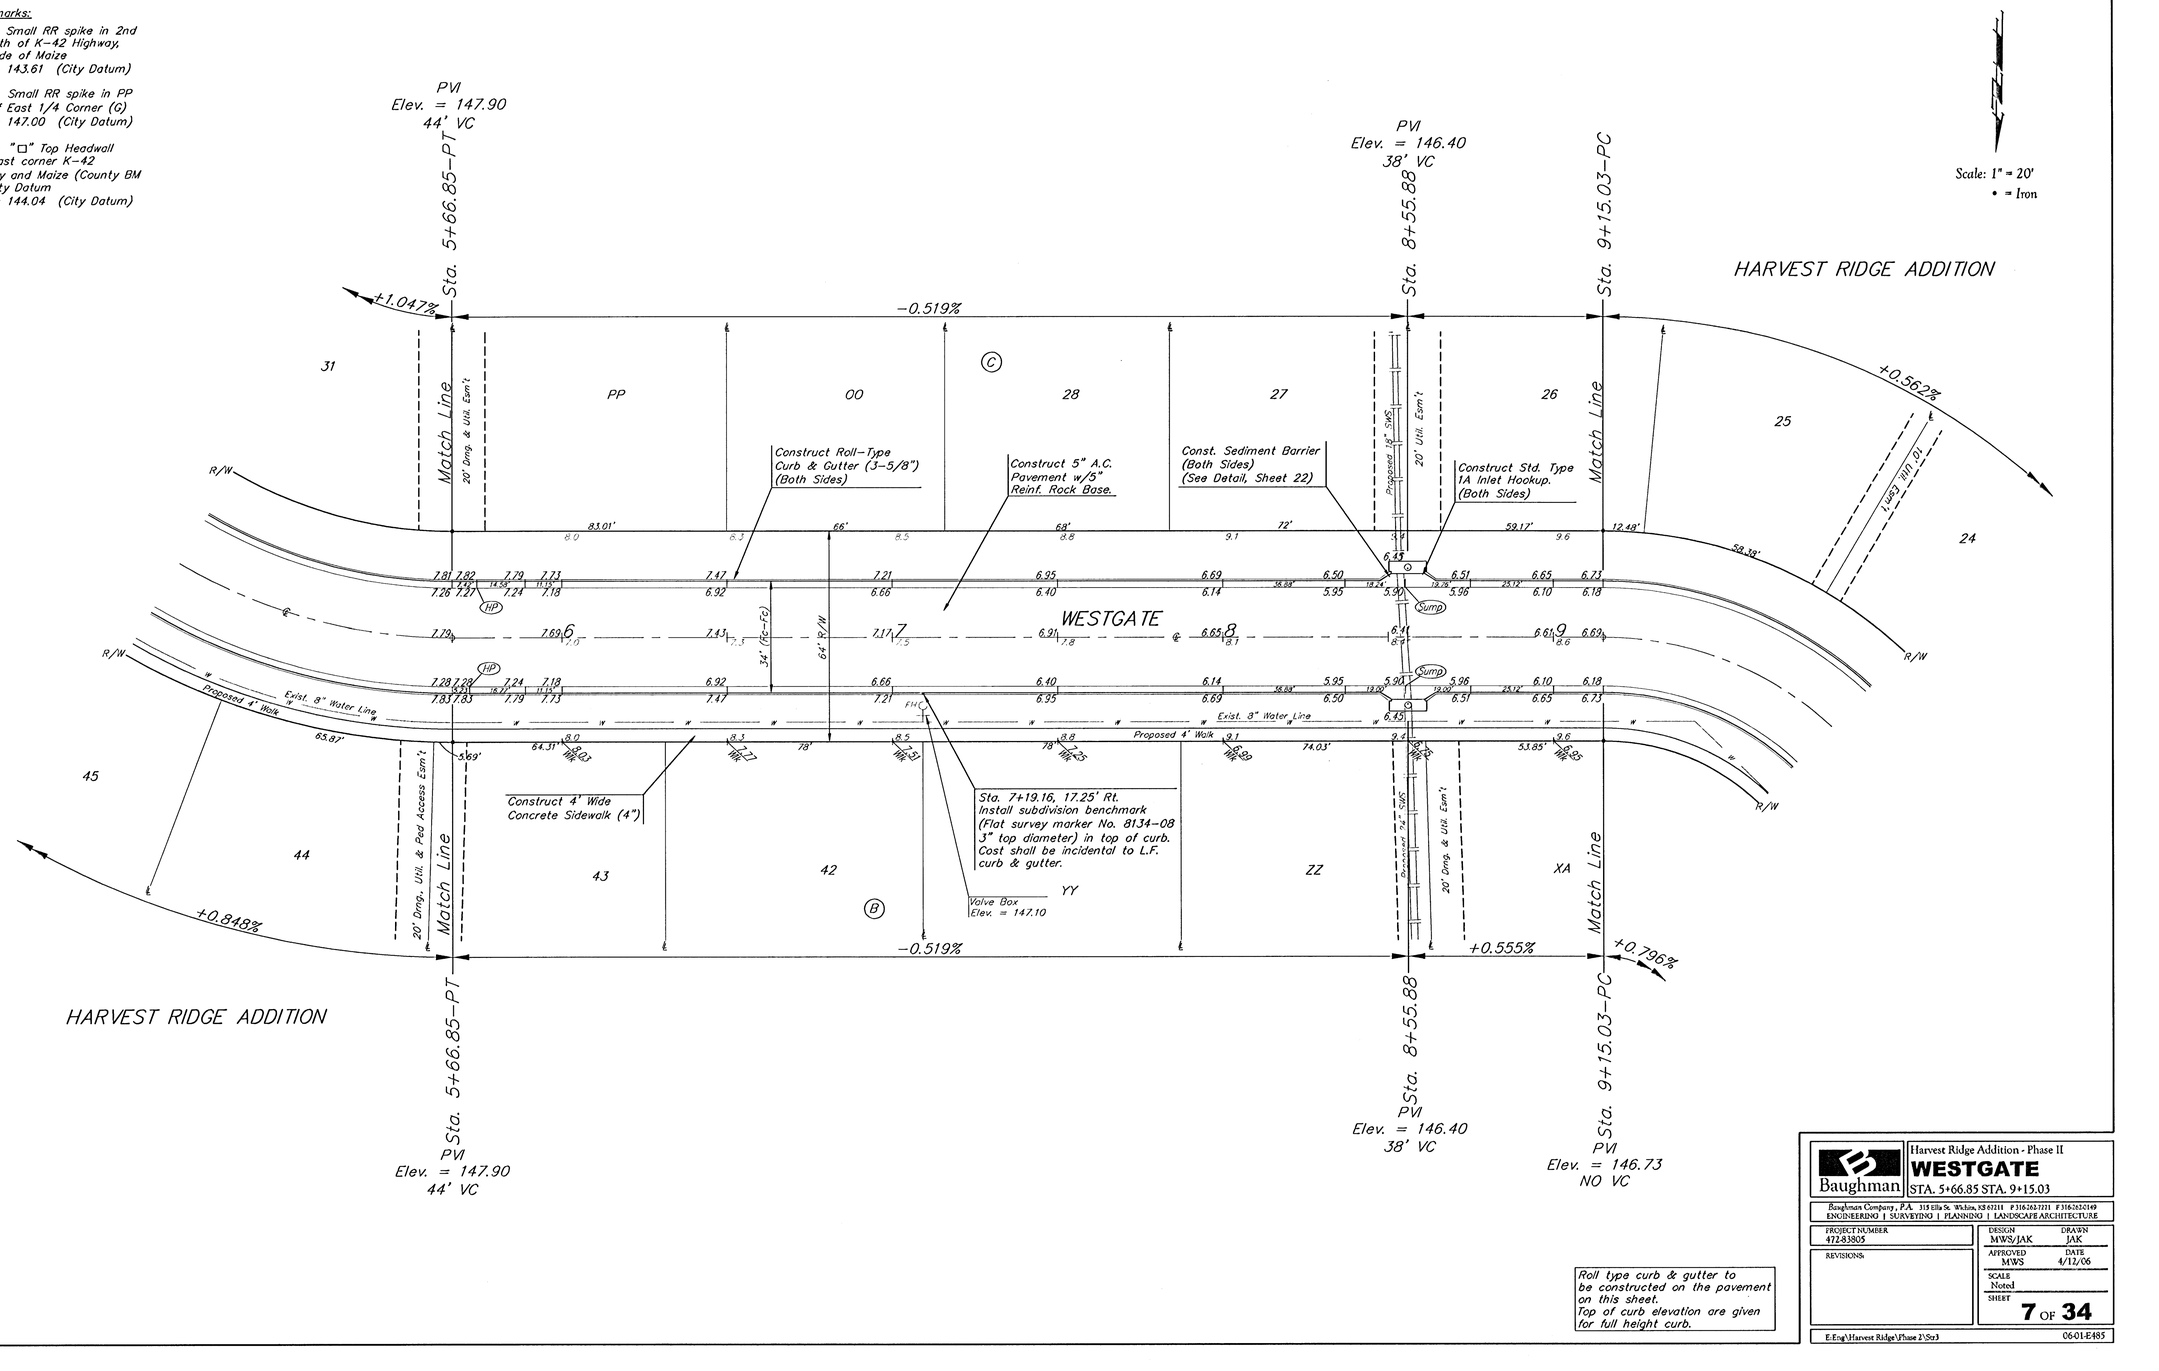

Scale: 1" = 20'
• = Iron

Roll type curb & gutter to be constructed on the pavement on this sheet. Top of curb elevation are given for full height curb.

Baughman

Harvest Ridge Addition - Phase II

WESTGATE

STA. 5+66.85 STA. 9+15.03

Baughman Company, P.A. 315 Ellis St. Wichita, KS 67211 P 316.262.7271 F 316.262.2149
ENGINEERING | SURVEYING | PLANNING | LANDSCAPE ARCHITECTURE

PROJECT NUMBER	DESIGN	DRAWN
472.83805	MWS/JAK	JAK
REVISIONS	APPROVED MWS	DATE 4/12/06
	SCALE Noted	
	SHEET 7 OF 34	

E:\Eng\Harvest Ridge\Phase 2\Str3 0601-E485