SCALE:

PLAN: LAT. & LONG. 0 40 80

PROFILE: HORIZ. SAME AS ABOVE

VERT. 0 5

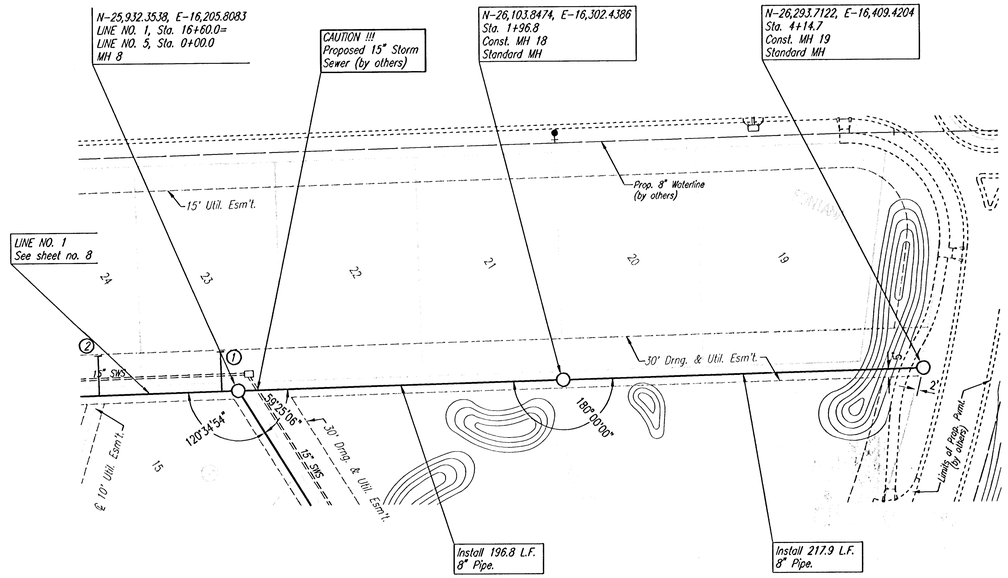

SEE SHEETS NO. 3, 4 & 5
FOR PLAT COORDINATES

MICHAEL D. KEARNS
13944
KANSAS
PROFESSIONAL ENGINEER
10/10/05

SANITARY SEWER LINE NO. 5

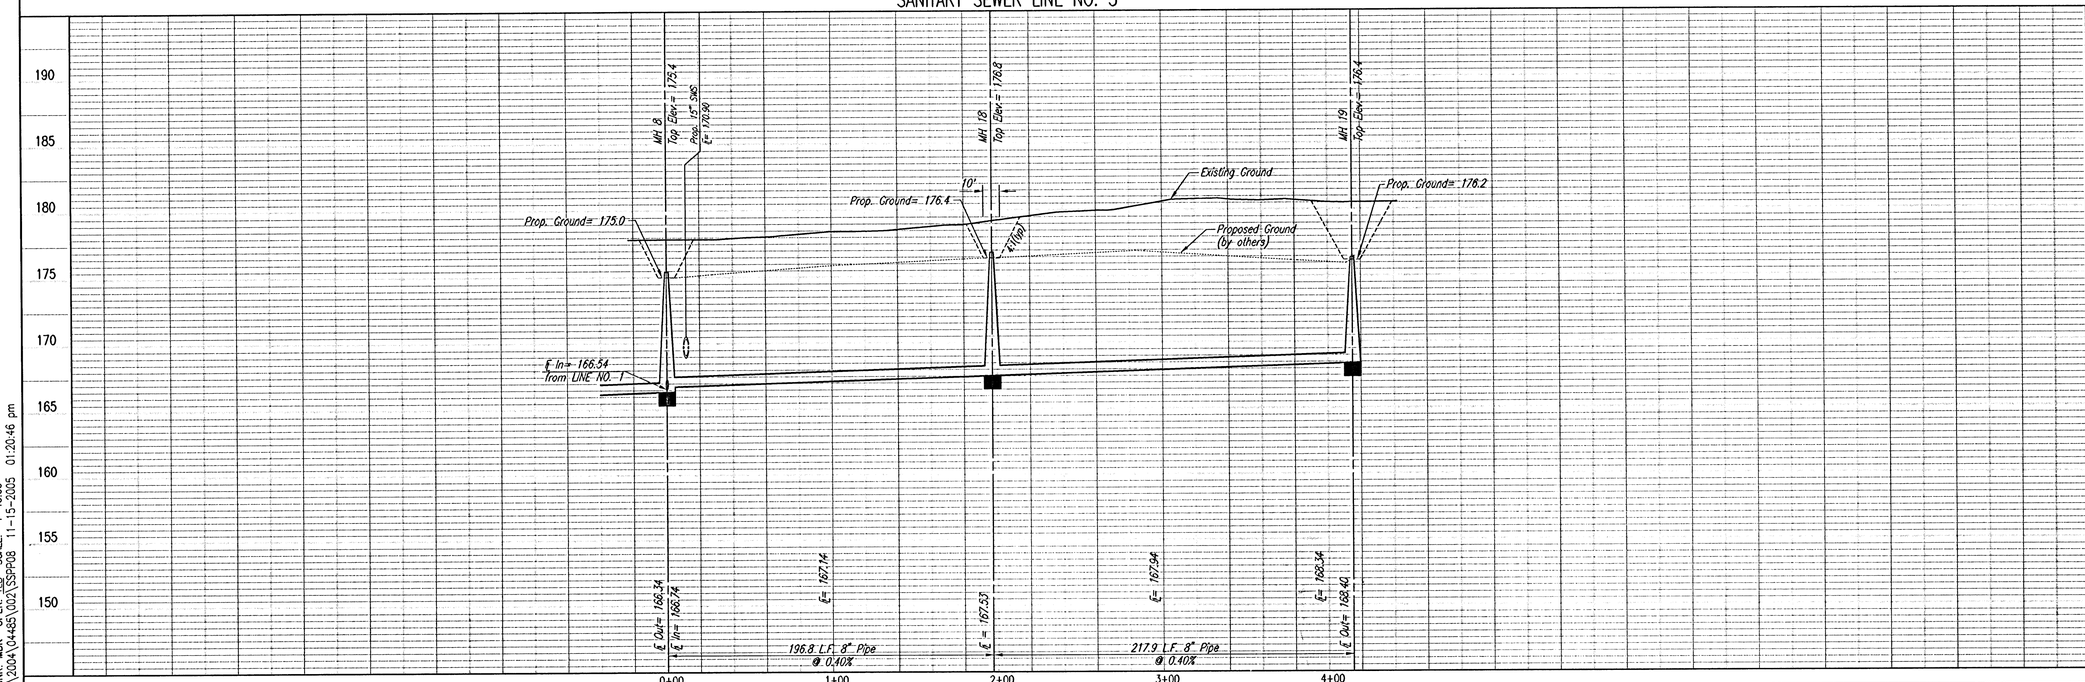

PLAN	BY	DATE
CHECKED		
CHECKED		

PROFILE	BY	DATE
CHECKED		
CHECKED		

DSNR: MDK OPER: TLB SCALE: 1=40.00
Q:\2004\04485\002\SSPP08 11-15-2005 01:20:46 pm

LATERAL 5, MAIN 7
OF THE NORTHWEST INTERCEPTOR SEWER

SANITARY SEWER LINE NO. 5

JAMES L. ARMOUR, P.E. - ACTING CITY ENGINEER
CITY OF WICHITA PROJECT NO. 448-83977

Professional Engineering Consultants, P.A.
303 S. TOPEKA • WICHITA, KANSAS 67202
316-262-2691 • FAX 316-262-5003

Designed By	MDK	Job No.	35-04485-002
Drawn By	TLB	Date	September 2004

Sheet 13 of 33