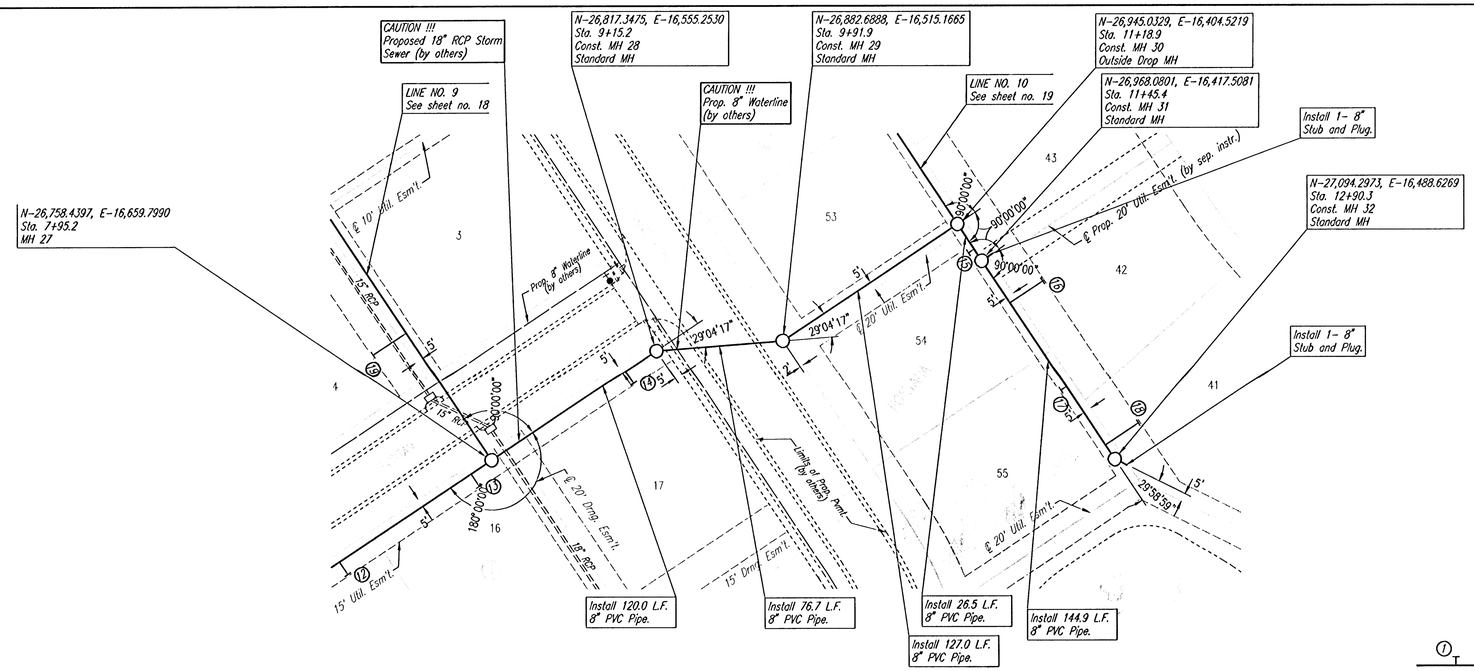

SCALE:
PLAN: LAT. & LONG. 0 40 80
PROFILE: HORIZ. SAME AS ABOVE
VERT. 0 5

DENOTES SEWER SERVICE. SEE SHEET NO. 29 FOR SEWER SERVICE SCHEDULE AND DETAILS

SEE SHEETS NO. 3, 4 & 5 FOR PLAT COORDINATES

MICHAEL D. KEITH 13944 KANSAS PROFESSIONAL ENGINEER 11/15/05

SANITARY SEWER LINE NO. 7

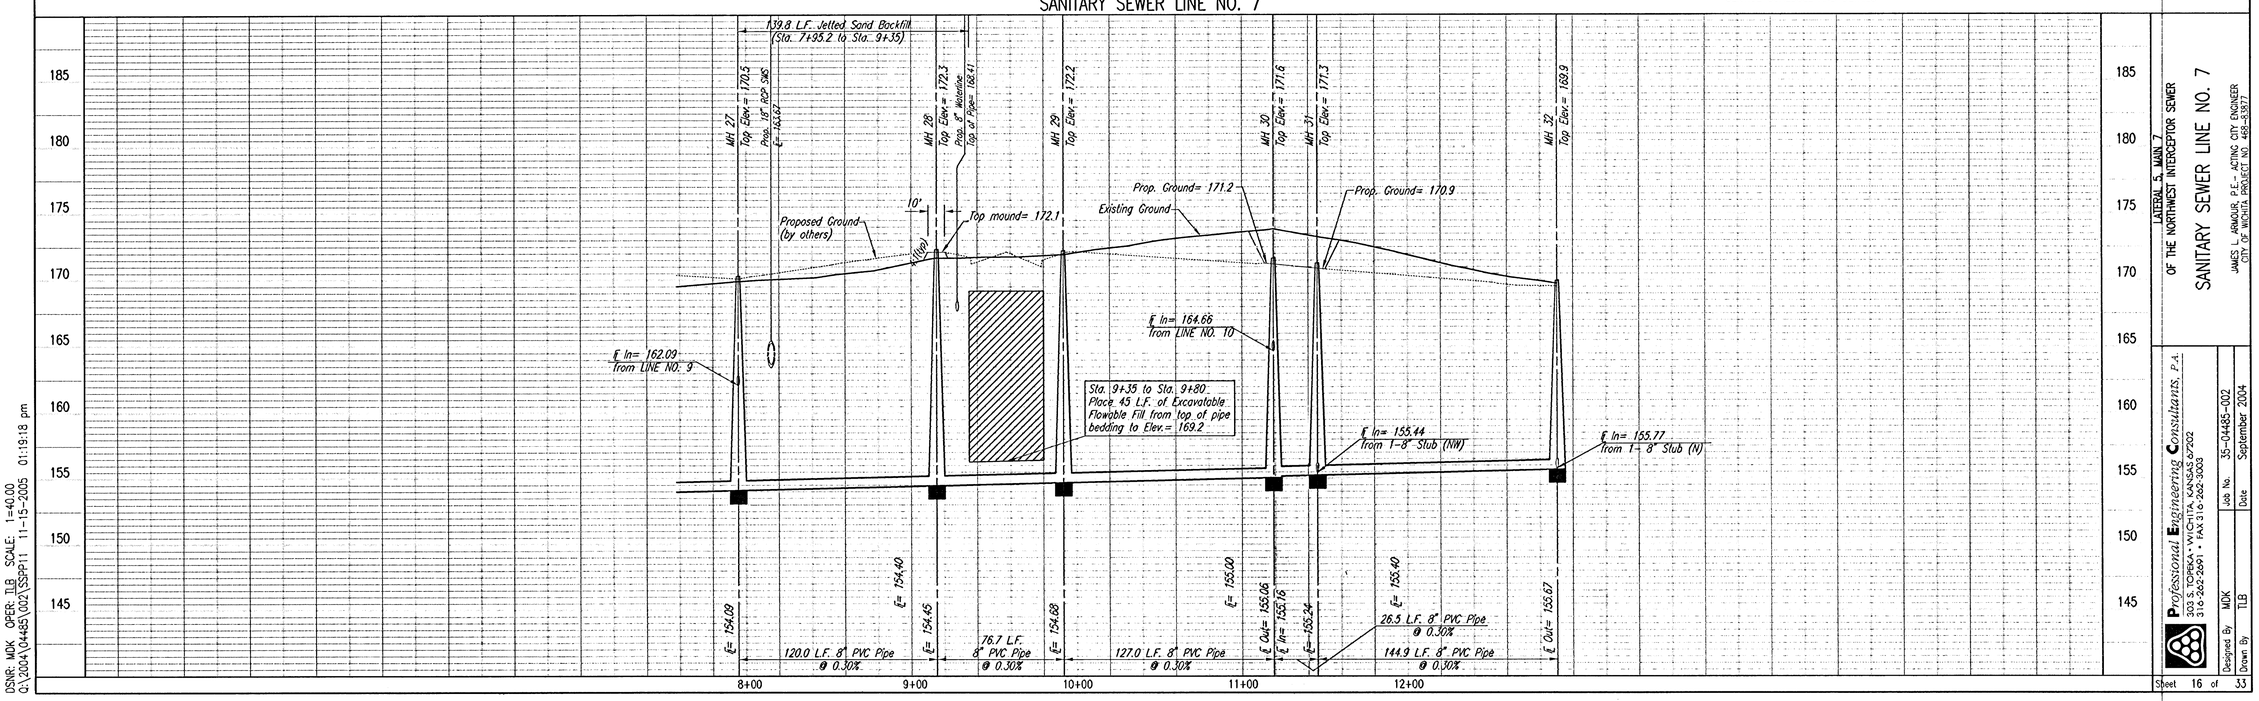

PLAN		BY	DATE
CHECKED			
DRAWN			

PROFILE		BY	DATE
CHECKED			
DRAWN			

DSNR: MDK OPER: TLB SCALE: 1=40.00
Q:\2004\04485\002\SSPP11 11-15-2005 01:19:18 pm

LATERAL 5, MAIN 7
OF THE NORTHWEST INTERCEPTOR SEWER

SANITARY SEWER LINE NO. 7

JAMES L. ARMOUR, P.E. - ACTING CITY ENGINEER
CITY OF WICHITA PROJECT NO. 499-43977

Professional Engineering Consultants, P.A.
303 S. Topeka, Wichita, Kansas 67202
316 262-2691 • FAX 316 262-3083

Designed By	MDK	Job No.	35-04485-002
Drawn By	TLB	Date	September 2004

Sheet 16 of 33