Subdivision Bench Marks

No.	Street and Station	From CL	Description	Elevation
1	Rosewood, Sta. 6+33.89	17.0' Lt.	N.W. End of Curb Return, Intersection of Rosewood and Woodcreek	
2	Rosewood, Sta. 9+85.00	17.0' Rt.	N.W. End of Curb Return, Intersection of Rosewood and Rosewood Cir.	

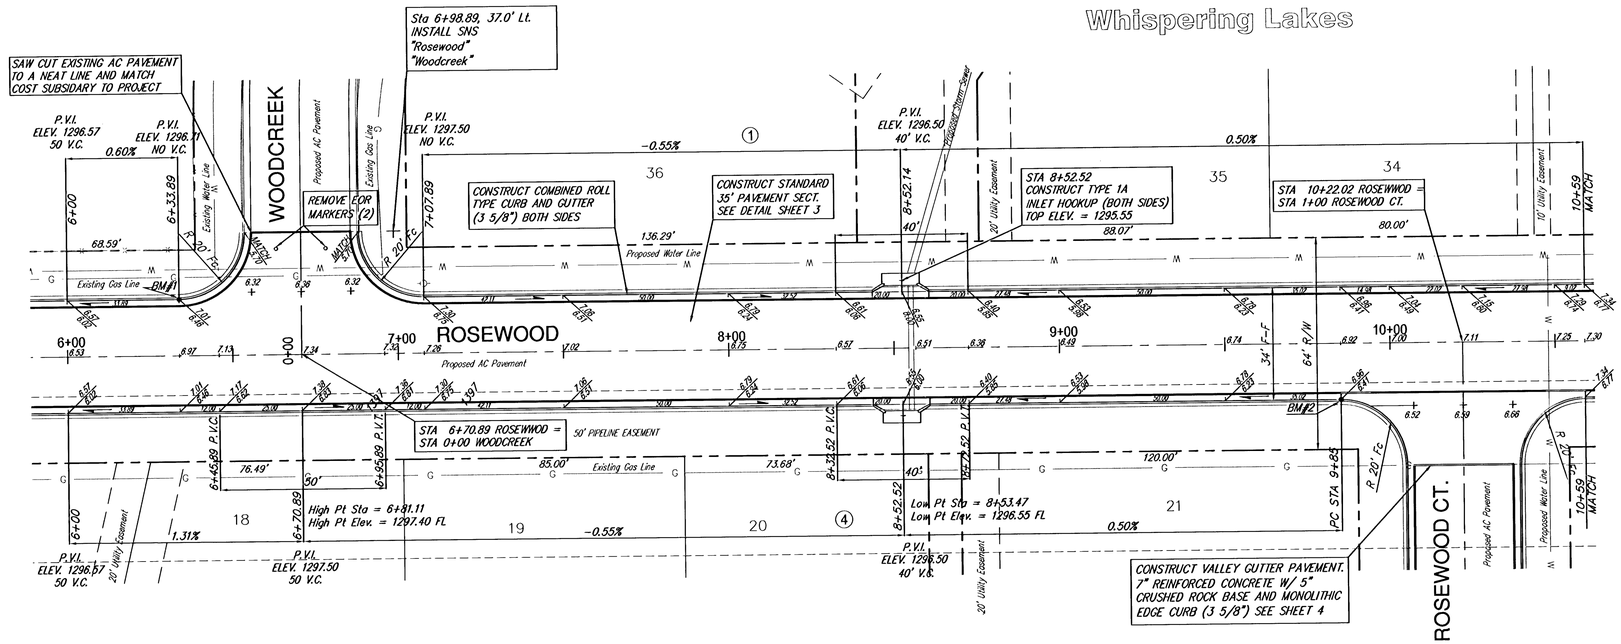

SCALE 1" = 20'
IRON = •

Whispering Lakes Addition
Rosewood
WICHITA, KANSAS

Ruggles & Bohm, P.A.
Engineering, Surveying, Land Planning
924 North Main
Wichita, Kansas 67203
www.rbkansas.com
(316) 264-8008
(316) 264-4621 fax
E-mail: info@rbkansas.com

DESIGN	EG
DRAWN	RLS
REVIEW	
UTILITY	
DATE	Jan. 23, 2006
Rb JOB	2703E
SHEET	6 OF 15
DRAWING FILE	paving [Whispering Lakes]
PROJECT NUMBER	472-84367