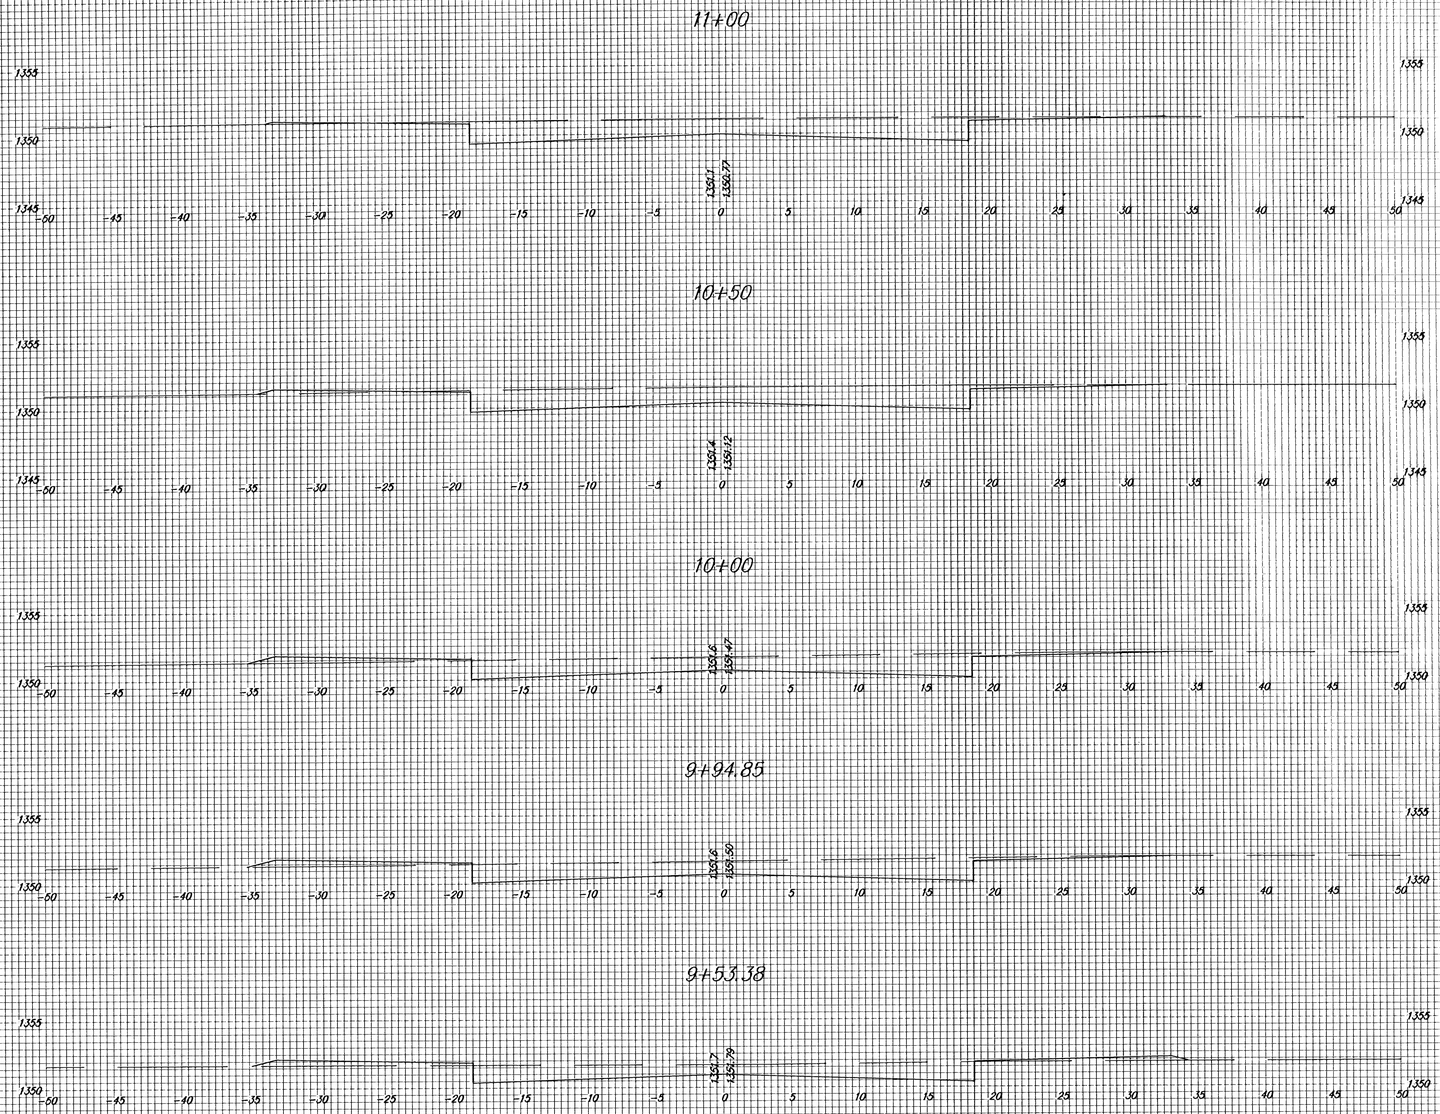

Fawn Grove Addition Phase 3

FAWN GROVE

9+53.38 TO 11+00

16/24