BLUE LAKE 3RD ADDITION
WICHITA, SEDGWICK COUNTY, KANSAS

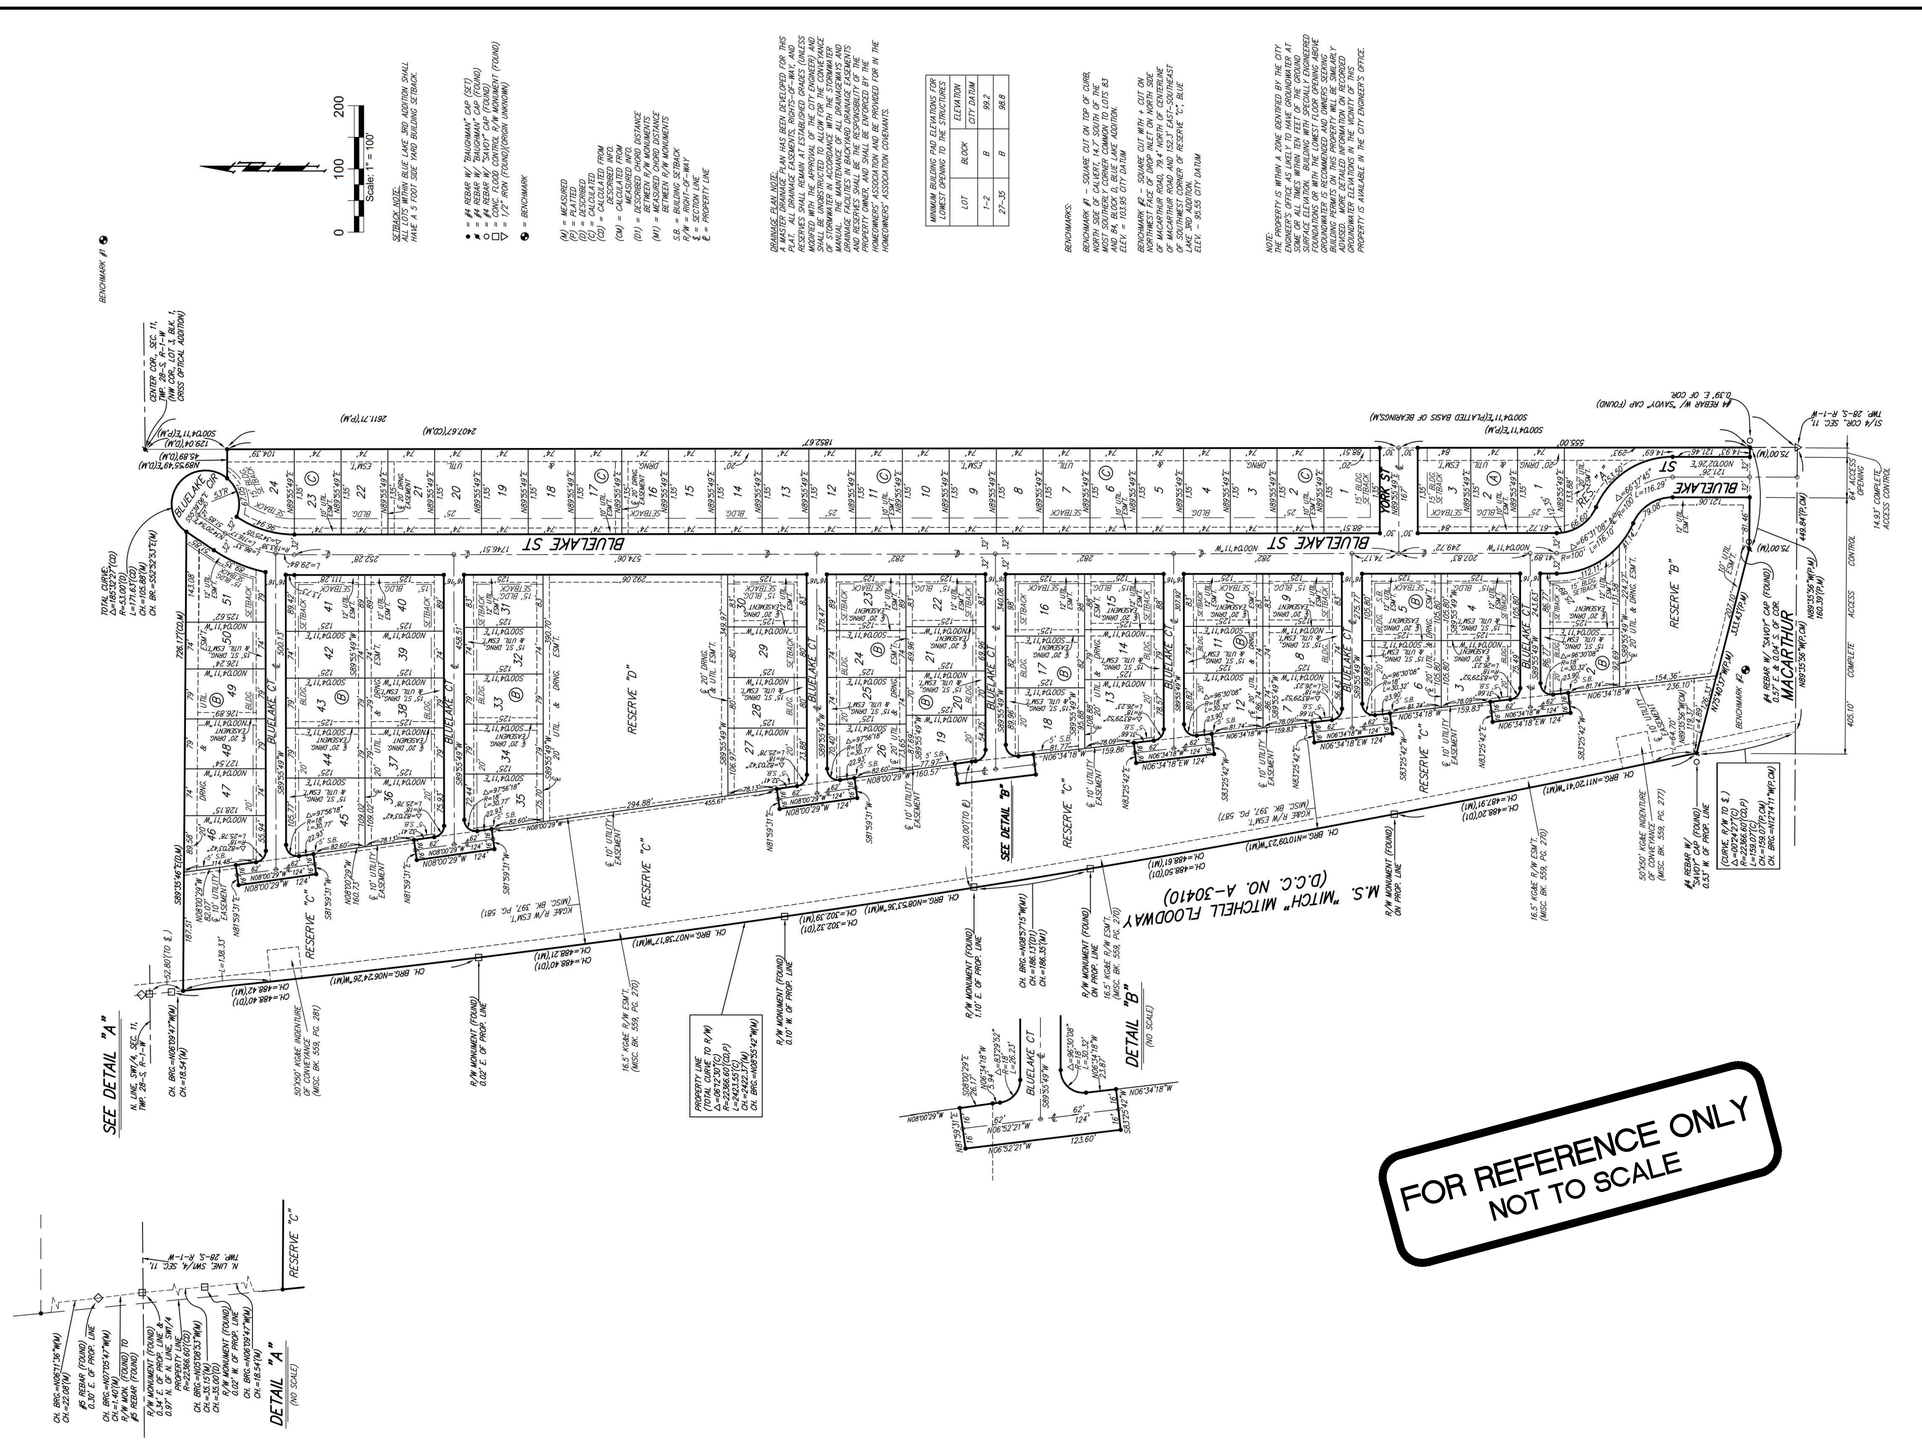

BLUE LAKE 3RD ADDITION

PAGE 2 OF 2

BAUGHMAN COMPANY
315 Ellis St. Wichita, KS 67211 316-262-7271
BaughmanCo.com

BAUGHMAN COMPANY
315 Ellis St.
Wichita, KS 67211
316-262-7271
BaughmanCo.com

BLUE LAKE 3RD ADD.
Phase I

COPY OF PLAT

STORM WATER DRAIN IMPROVEMENTS

PROJECT NUMBER:
23-01-E418

DESIGN: DRAWN:

DATE: July 11, 2023

SHEET 26 OF 26

File: E:\Projects\Blue Lake 3rd Addition_22-02-P755\Engineering\Phase 1\SWD 23-01-E418\SWD.dwg

E:\Projects\Blue Lake 3rd Addition_22-02-P755\Plan\Drawing\Blue Lake 3rd_Mylar.dwg