BENCHMARKS:
BM #1 – "+" on north side of manhole rim ~42' east and 28' south of the intersection of MacArthur & Bluelake St.
Elev. = 99.97 City Datum

BM #2 – "□" with + cut on northwest face of drop inlet on north side of MacArthur Road, 79.4' North of centerline of MacArthur Road and 152.3' E/SE of southwest corner of Reserve "C", Blue Lake 3rd Addition.
Elev. = 95.55 City Datum

Scale: 1" = 20' Horizontal
1" = 5' Vertical
• = Iron

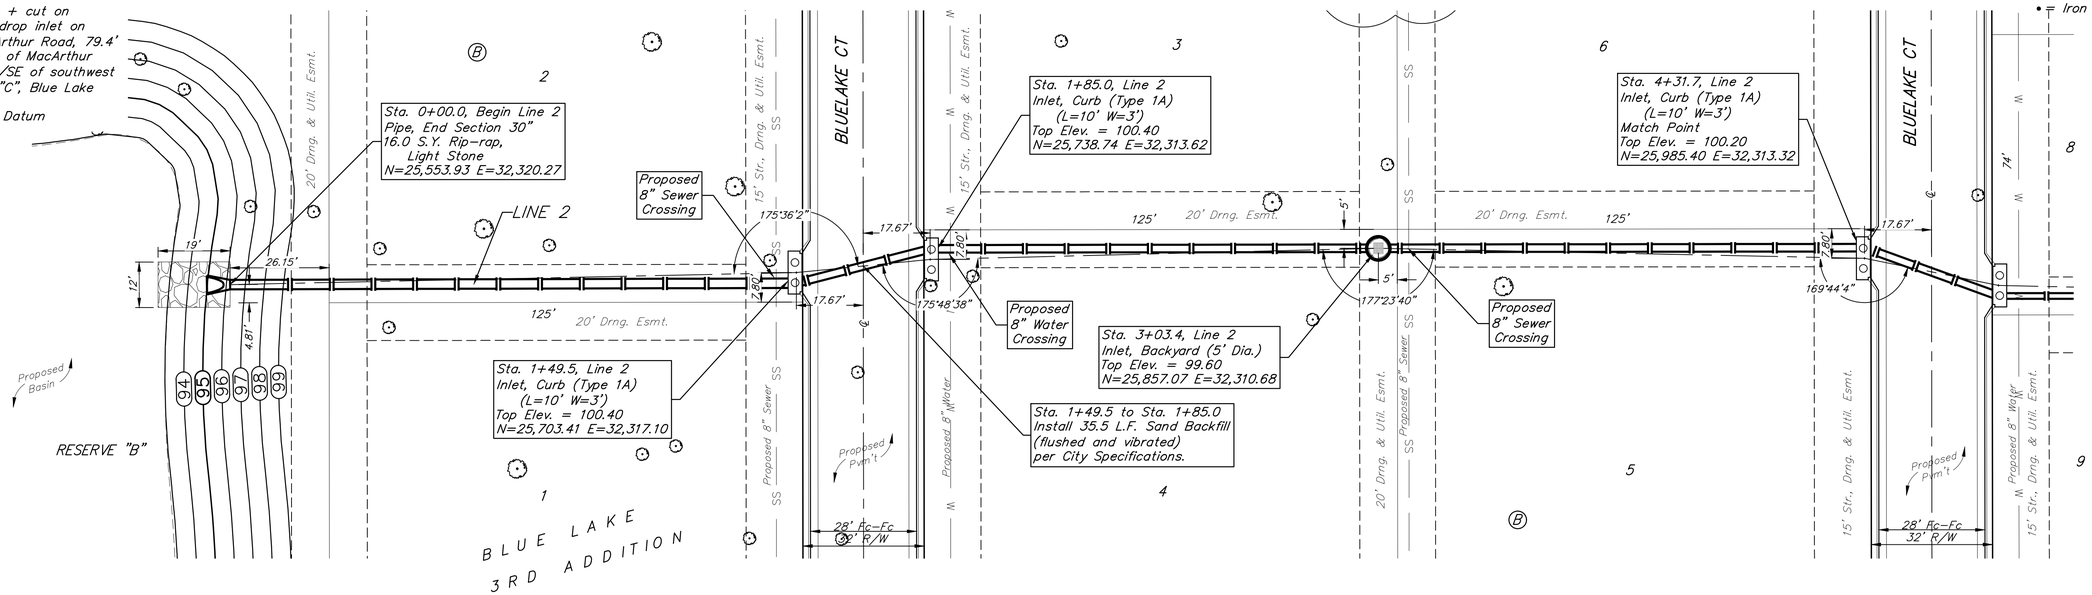

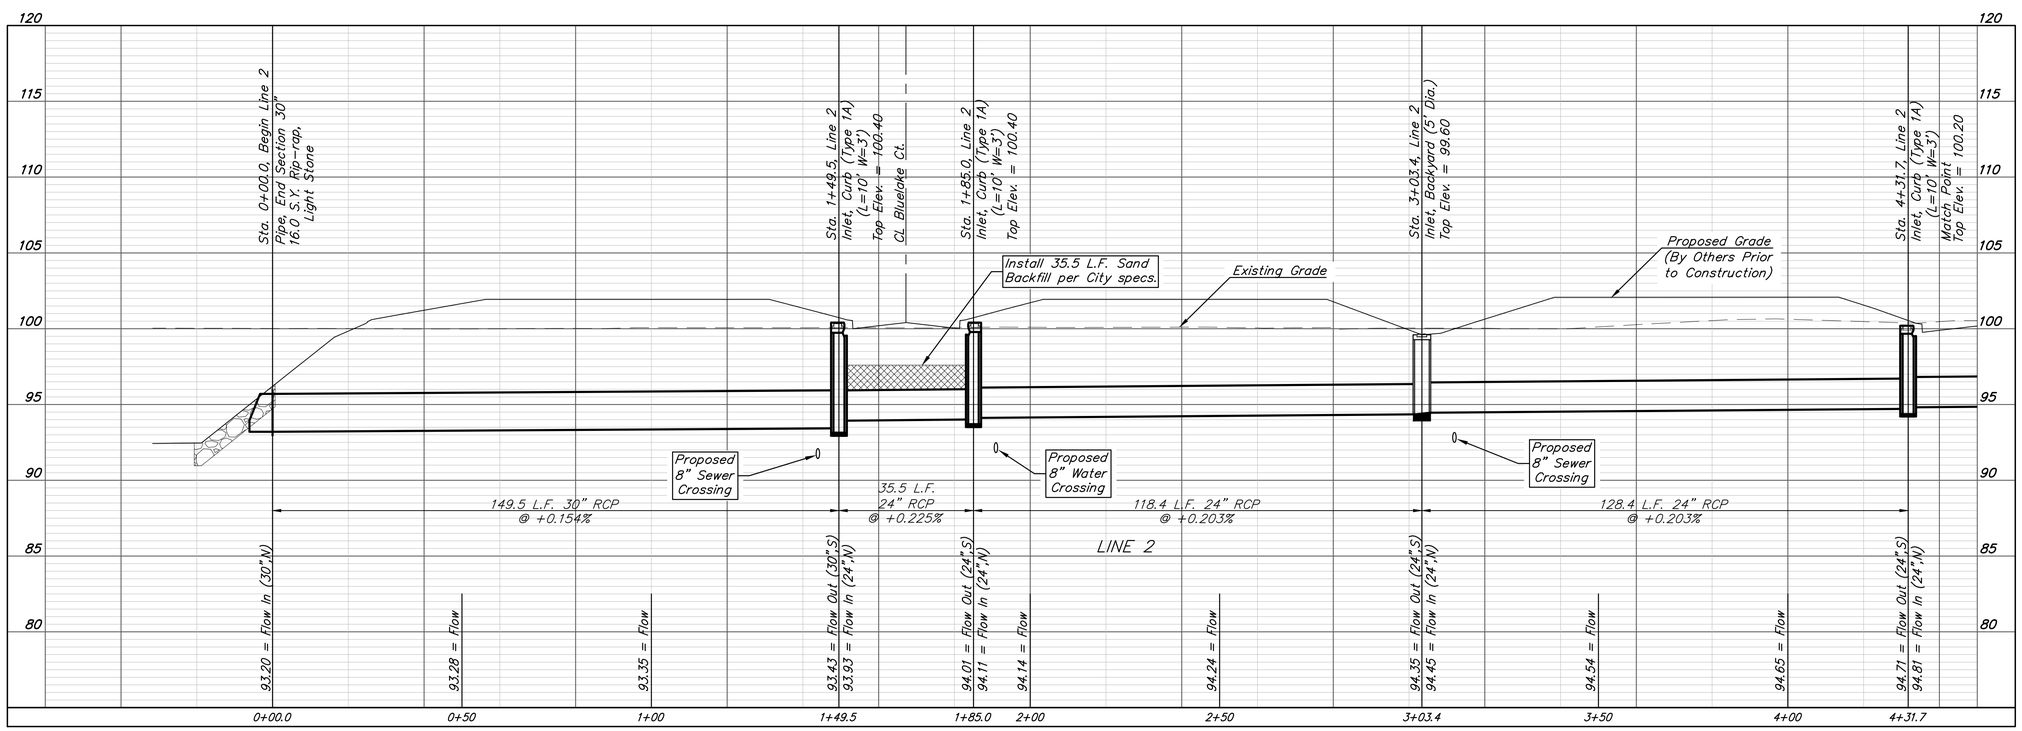

AUSTIN E. GOTTLOB
LICENSED
17919
10/16/2023
KANSAS
PROFESSIONAL ENGINEER

BAUGHMAN COMPANY
315 Ellis St.
Wichita, KS 67211
316-262-7271
BaughmanCo.com

BLUE LAKE 3RD ADD.
Phase 1

LINE 2

STORM WATER SEWER IMPROVEMENTS

PROJECT NUMBER:
23-06-E530

DESIGN: AEG DRAWN: TMS
DATE: October 9, 2023

SHEET 4 OF 27

File: E:\Projects\Blue Lake 3rd Addition 22-02-P755\Engineering\Phase 1\SWS 23-06-E530\SWS.dwg