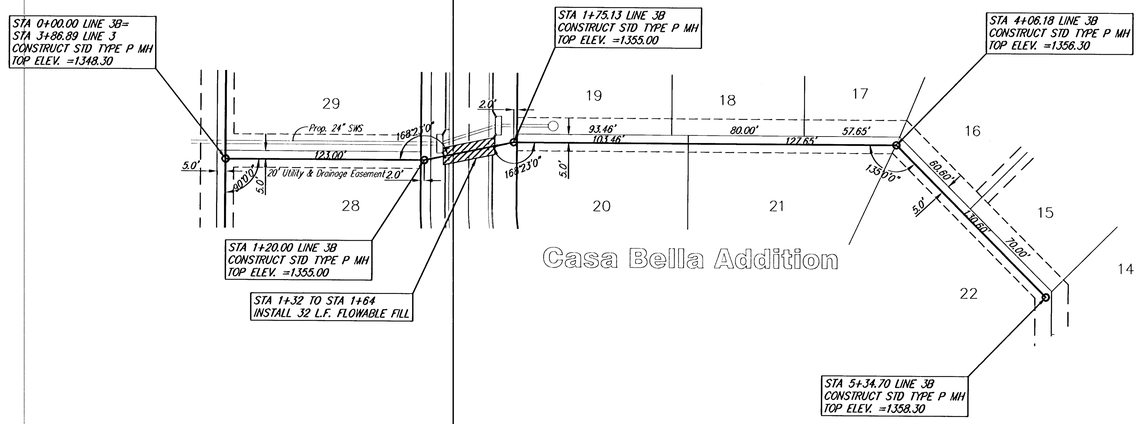

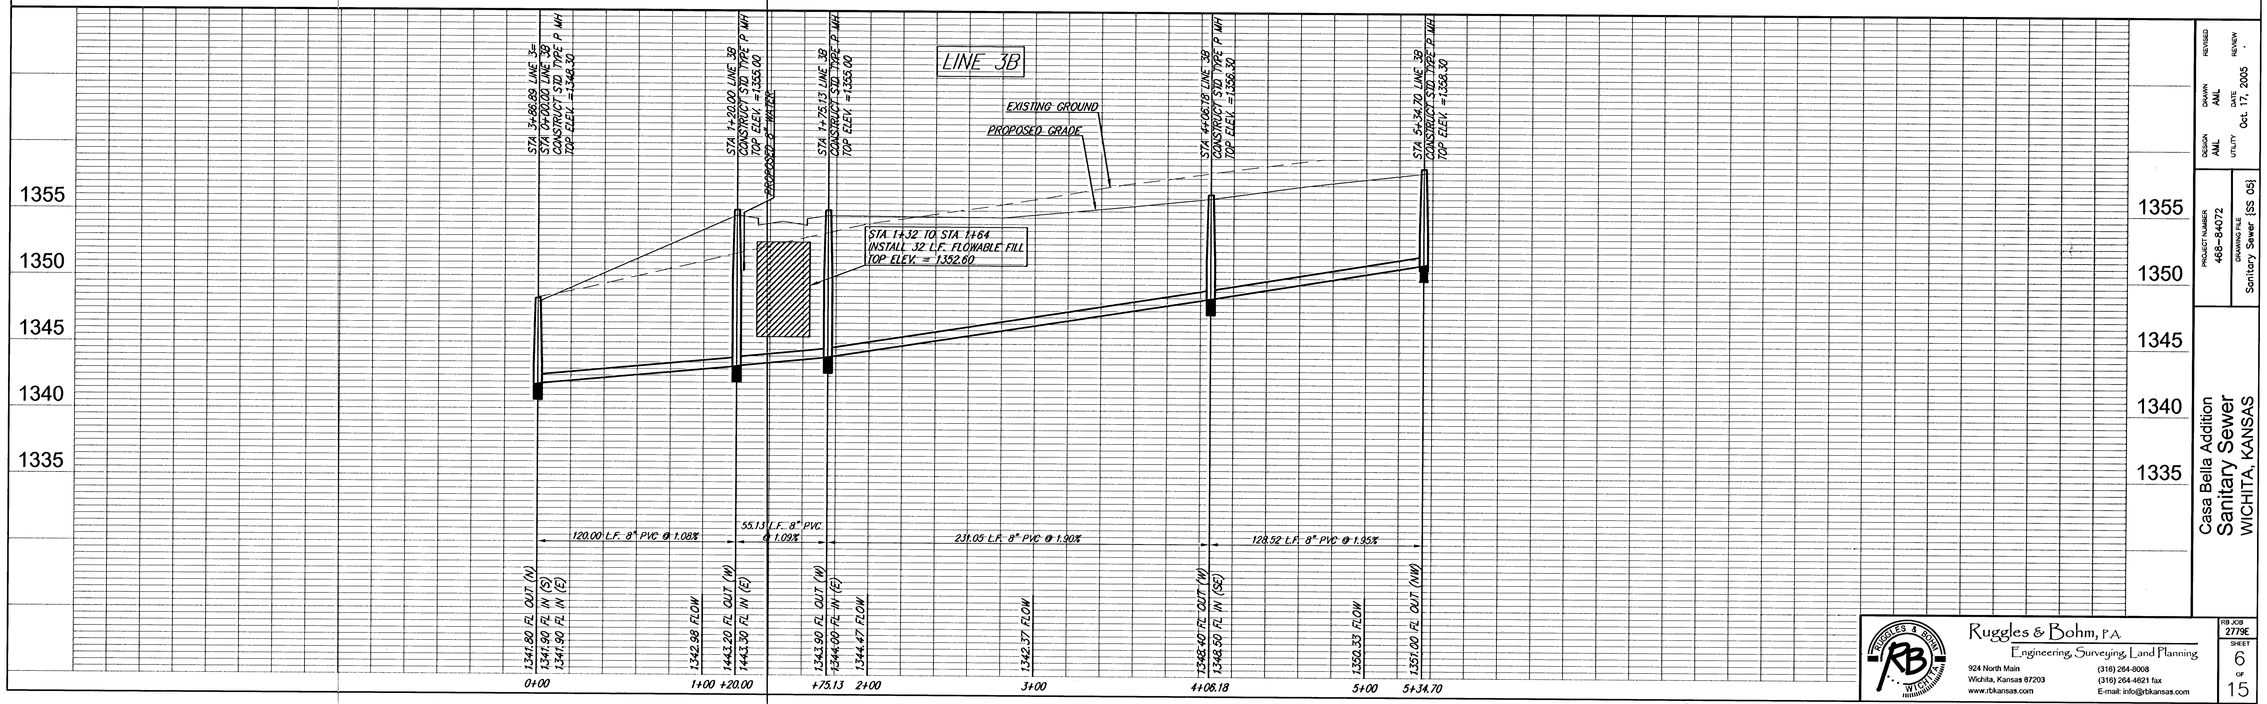

Casa Bella Addition
Sanitary Sewer
WICHITA, KANSAS

PROJECT NUMBER 468-84072
DRAWING FILE Sanitary Sewer [SS 05]
DESIGN AML
DRAWN AML
UTILITY
DATE Oct. 17, 2005
REVISED
REVIEW

Ruggles & Bohm, P.A.
Engineering, Surveying, Land Planning
924 North Main
Wichita, Kansas 67203
www.rbkansas.com
(316) 264-8008
(316) 264-4621 fax
E-mail: info@rbkansas.com

RB JOB 2779E
SHEET 6 OF 15