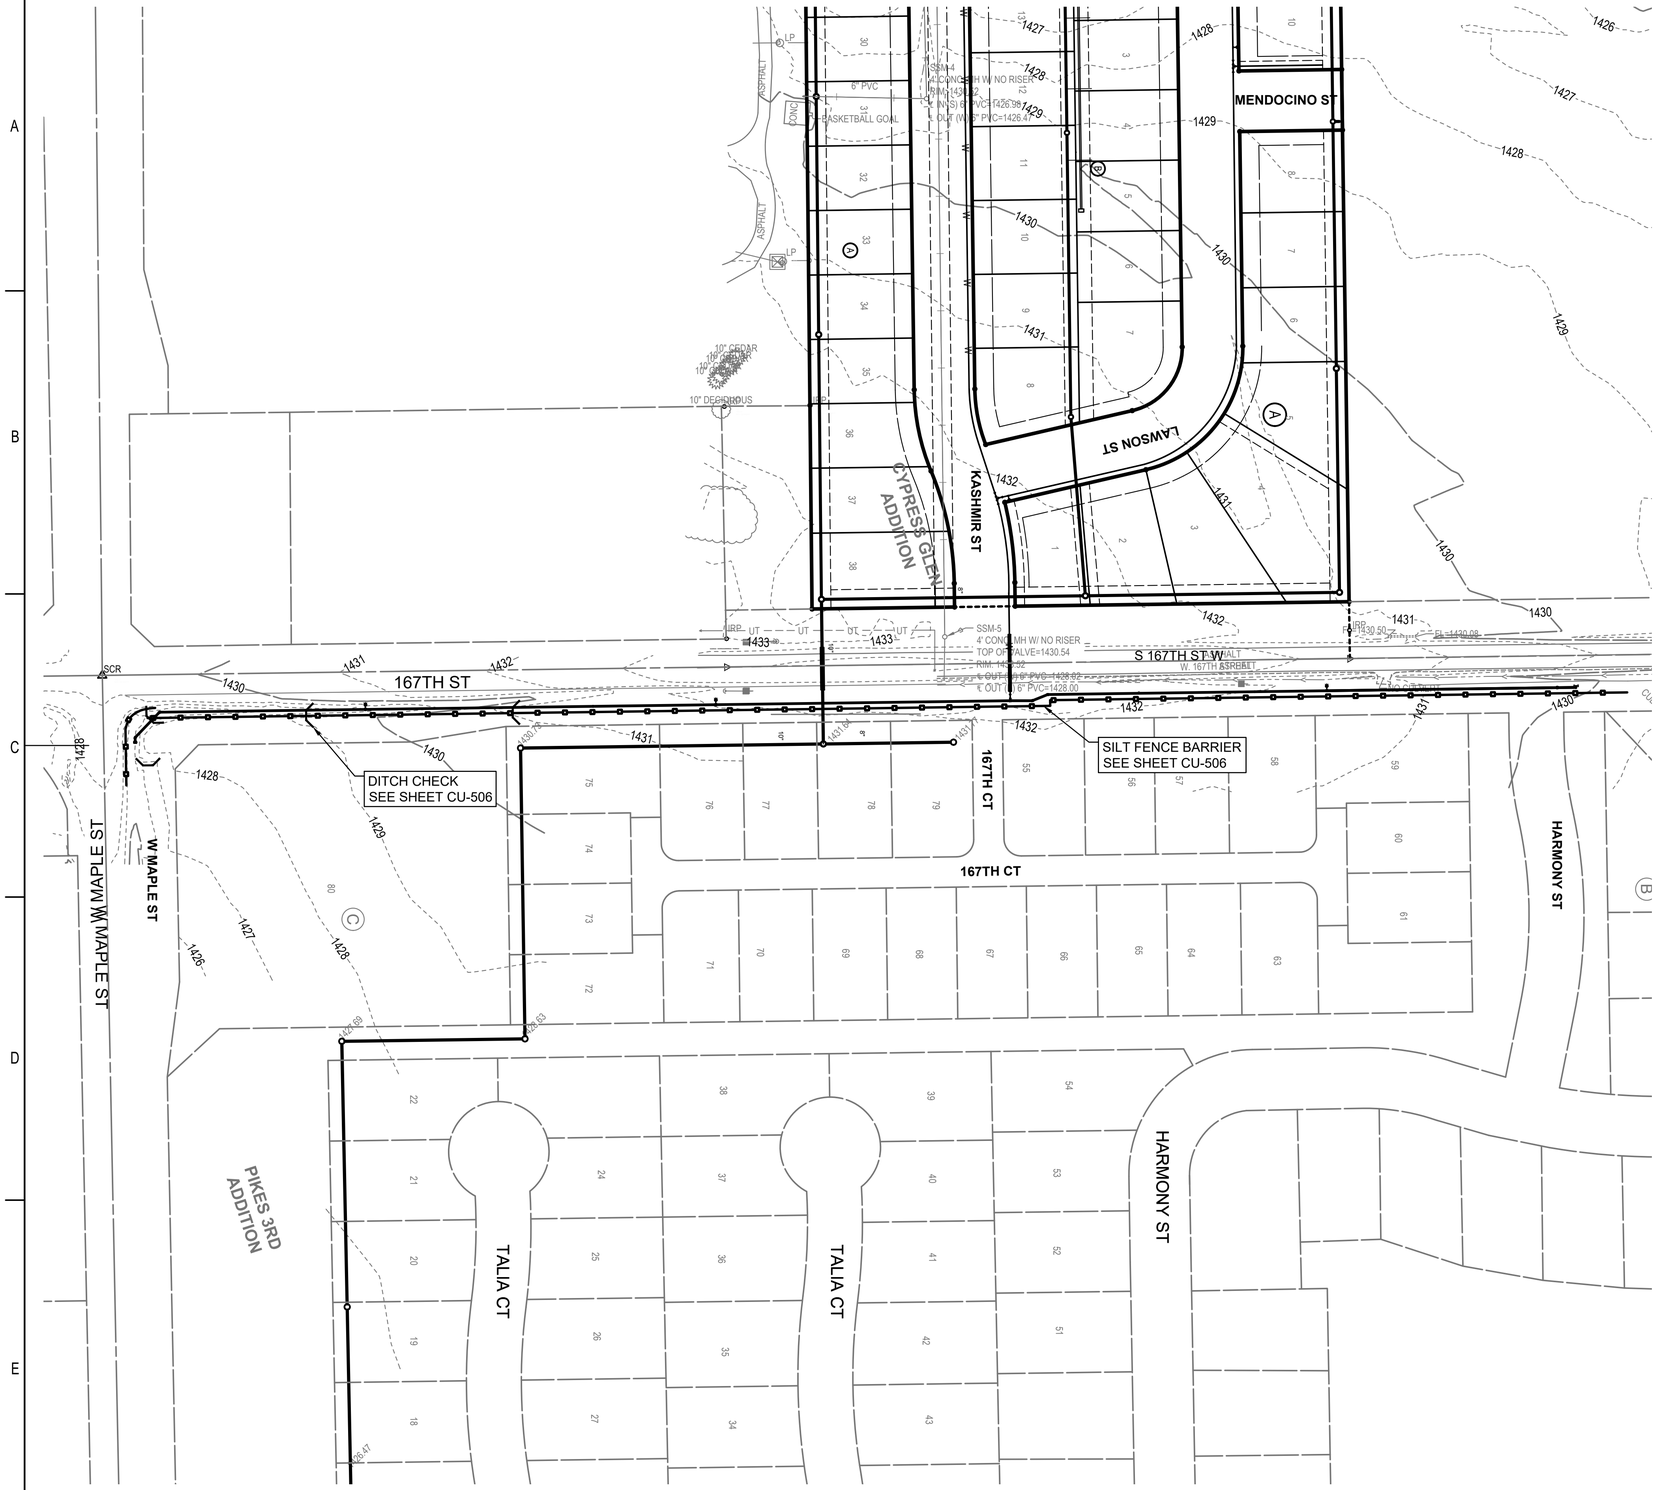

EROSION CONTROL LEGEND

- PROPOSED SILT FENCE
- PROPOSED CURB INLET PROTECTION
- PROPOSED AREA INLET PROTECTION
- PROPOSED DITCH CHECK
- PROPOSED BACK OF CURB PROTECTION
- PROPOSED STABILIZED CONSTRUCTION ENTRANCE

GENERAL NOTES

1. CONTRACTOR SHALL INSTALL AND MAINTAIN EROSION PROTECTION THROUGHOUT THE ENTIRE PROJECT. THE FOLLOWING QUANTITIES ARE PROVIDED FOR THE PROJECT.

CYPRESS GLEN IMPROVEMENTS		
CURB INLET PROTECTION	__	EACH
AREA INLET PROTECTION	__	EACH
DITCH CHECKS	4	EACH
BACK OF CURB PROTECTION		L.F.
SILT FENCE PROTECTION	1,569	L.F.
TALL FESCUE	___	ACRES
TEMPORARY SEEDING	___	ACRES
PERMANENT SEEDING	___	ACRES

2. THE EROSION CONTROL DEVICES SHOWN ON THIS SHEET ARE CONSIDERED MINIMUM STANDARDS. WHENEVER SEDIMENT ENTERS THE STREETS, STORM SEWERS, DITCHES, OR PONDS, CONTRACTOR WILL INSTALL ADDITIONAL DEVICES, AS NEEDED, TO CORRECT THE PROBLEM.
3. THE EROSION CONTROL DEVICES SHOWN HEREON MUST BE IN PLACE AT ALL TIMES DURING CONSTRUCTION UNTIL SUCH TIME AS THE SITE IS REESTABLISHED WITH PAVING OR GRASS. TEMPORARY OR PERMANENT SEEDING AND MULCH WILL BE INSTALLED WHEN EARTHWORK ACTIVITIES CEASE IN AN AREA FOR 14 DAYS OR MORE.
4. ANY MUD INADVERTENTLY TRACKED ONTO ANY STREET SHALL BE CLEANED UP BY THE CONTRACTOR, AT THE END OF EACH DAY'S WORK, OR AS DIRECTED BY THE FIELD ENGINEER.
5. CONTRACTOR TO FURNISH A TRUCK WASH-OUT PIT TO BE PLACED AT A CONVENIENT LOCATION THAT DOES NOT CONFLICT WITH CONSTRUCTION. CONTRACTOR SHALL CLEAN OUT AND BACKFILL PIT PRIOR TO FINAL INSPECTION. LOCATION SHALL BE APPROVED BY THE FIELD ENGINEER.

PEC
PROFESSIONAL ENGINEERING CONSULTANTS
303 SOUTH TOPEKA
WICHITA, KS 67202
316-262-2691 www.pec1.com

CITY OF WICHITA

GAGE SCHEER LICENSED 28775 10/17/2023 KANSAS PROFESSIONAL ENGINEER

WATER MAIN IMPROVEMENTS

12" WATER MAIN ALONG 167TH ST. W FROM MAPLE STREET TO HARMONY STREET

PAUL GUNZELMAN, P.E. - CITY ENGINEER
CITY OF WICHITA PROJECT NO. 448-2023-021493

JOB NO.	210975-008
DATE	SEPTEMBER 2023
PM	GAS
DESIGNED BY	KJW
DRAWN BY	AJH
CHECKED BY	AMD

EROSION CONTROL PLAN

CU-504

SAVED 10/11/2023 10:05:39 AM BY KURTIS.DEKAT
PLOTTED 10/17/2023 9:00:54 AM BY KURTIS DEKAT
U:\WICHITA-CIVIL\2021\210975\008\PEC\DRAWINGS\210975-008-CU-504.DWG