LEGEND

- Contraction Joint
- Longitudinal Joint
- Expansion Joint
- ● ¾" Core Hole

Notes:
All concrete pavement on valley gutters shall be "Concrete Pavement (VG) 8" (Reinf.)" See Sheet

Pavement Joints shall be continued through curb & gutter and match joint patterns where possible

All joints within the reinforced concrete pavement shall be tied with #4 bars 2' long spaced on 30" centers in all directions with 6" x 12" - W4 x W4 welded wire mesh.

For jointing at drives, entrances and valley gutters, See Sheets 120,121,&128

SCALE: 1"=20'

20' 0 20' 40'

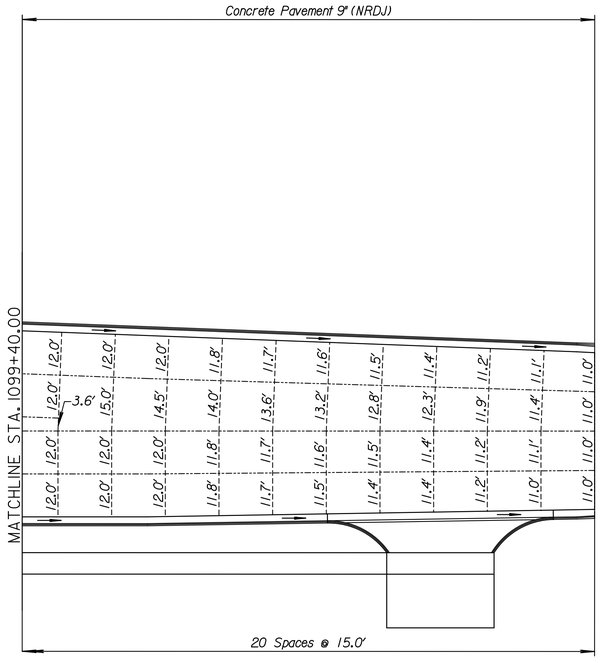

PAWNEE AVENUE

TRANSYSTEMS
245 N. WACO
SUITE 222
WICHITA, KANSAS 67202
MAIN: 316-303-3000
FAX: 316-462-5629

CONSULTANTS:

WEST STREET IMPROVEMENTS
FROM PAWNEE TO HARRY

WICHITA, KANSAS

CITY OF WICHITA

REVISIONS:

MARK	DATE	DESCRIPTION

PROJ NO: 87 N-0720-01
SCALE: 1"=20'
DATE: 9/25/2023
DESIGNED BY: DJK
DRAWN BY: DJK
CHECKED BY: MDB

SHEET TITLE:

PAWNEE ST.
JOINTING PLAN
STA. 1099+40.00 TO
STA. 1100+00.00

SHEET NO.
110
SHEET 110 OF 517

lorahs
9/25/2023 - 6:26:08 PM - c:\transystems\ow_local\transyscorp-pw1\w-e_lovohis\d0984549\IC-JNT-M02-106.DGN

IF THIS DRAWING IS LESS THAN 22" X 36" IT IS A REDUCED SIZE DRAWING